
CARTER HILL ROAD
AND
COLLEGE STREET
STREETSCAPE
MASTER PLAN



FORESITE group

SLADE
ENVIRONMENTAL SERVICES | GENERAL CONTRACTING

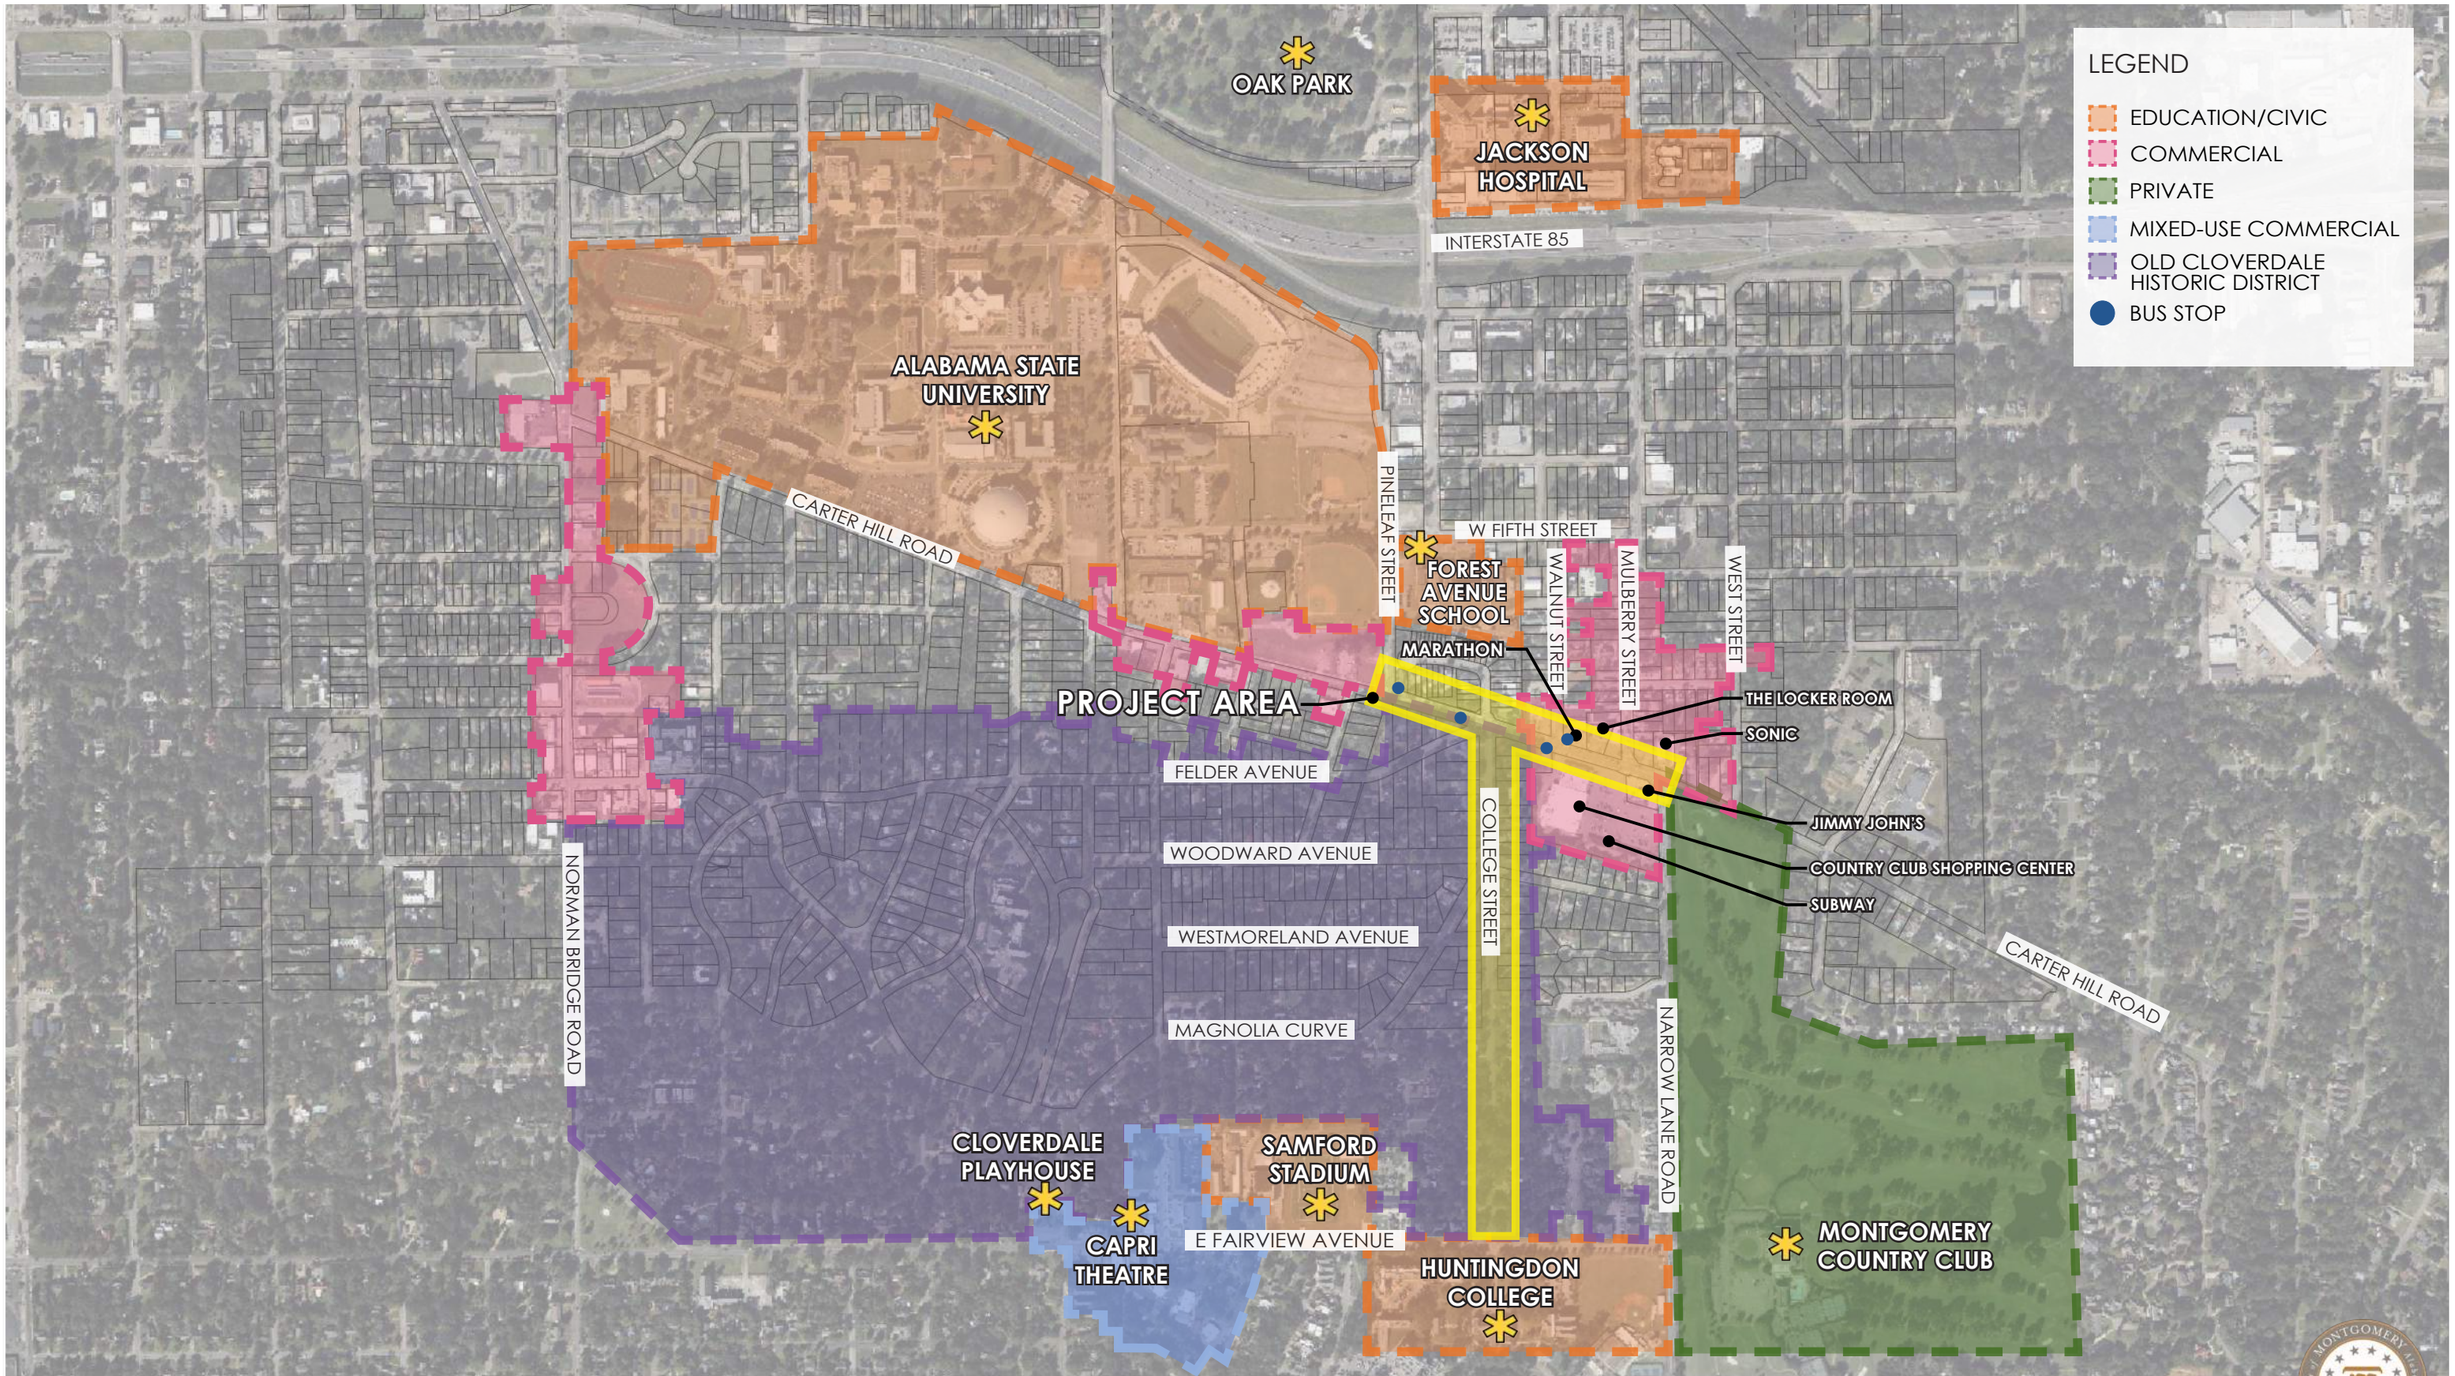

MONTGOMERY, AL - CARTER HILL ROAD & COLLEGE STREET

REGIONAL MAP


SLADE ENVIRONMENTAL CONSULTING | GENERAL CONTRACTING

FORESITE group

0 175 350

NOV · 13 · 2025


2384.001

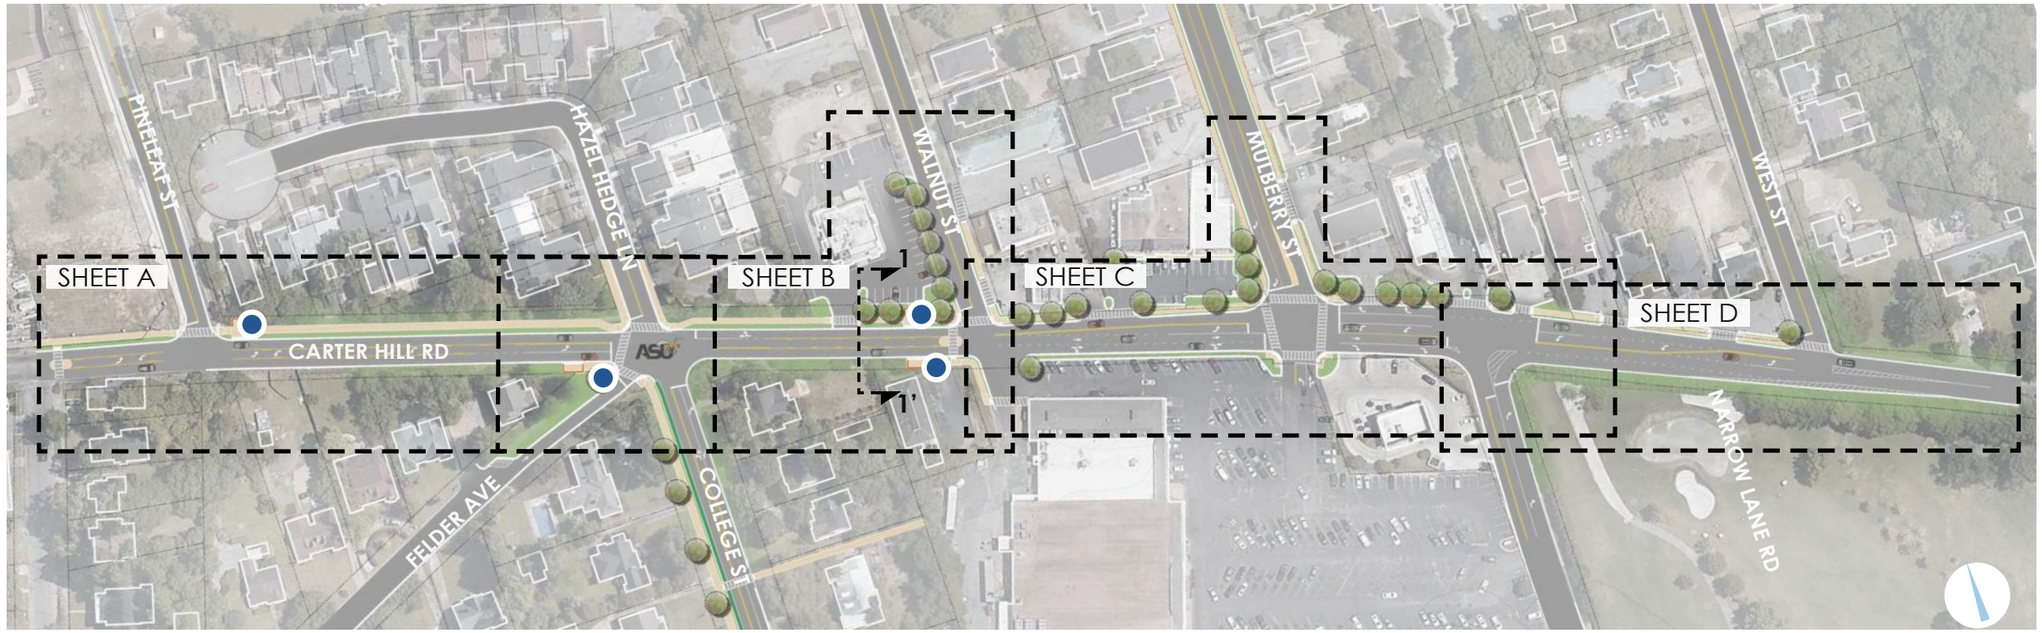

LEGEND

- BUS STOP
- DRIVEWAY
- LANDSCAPE STRIP
- CONCRETE SIDEWALK
- SHADE TREE

CARTER HILL ROAD STREETSCAPE

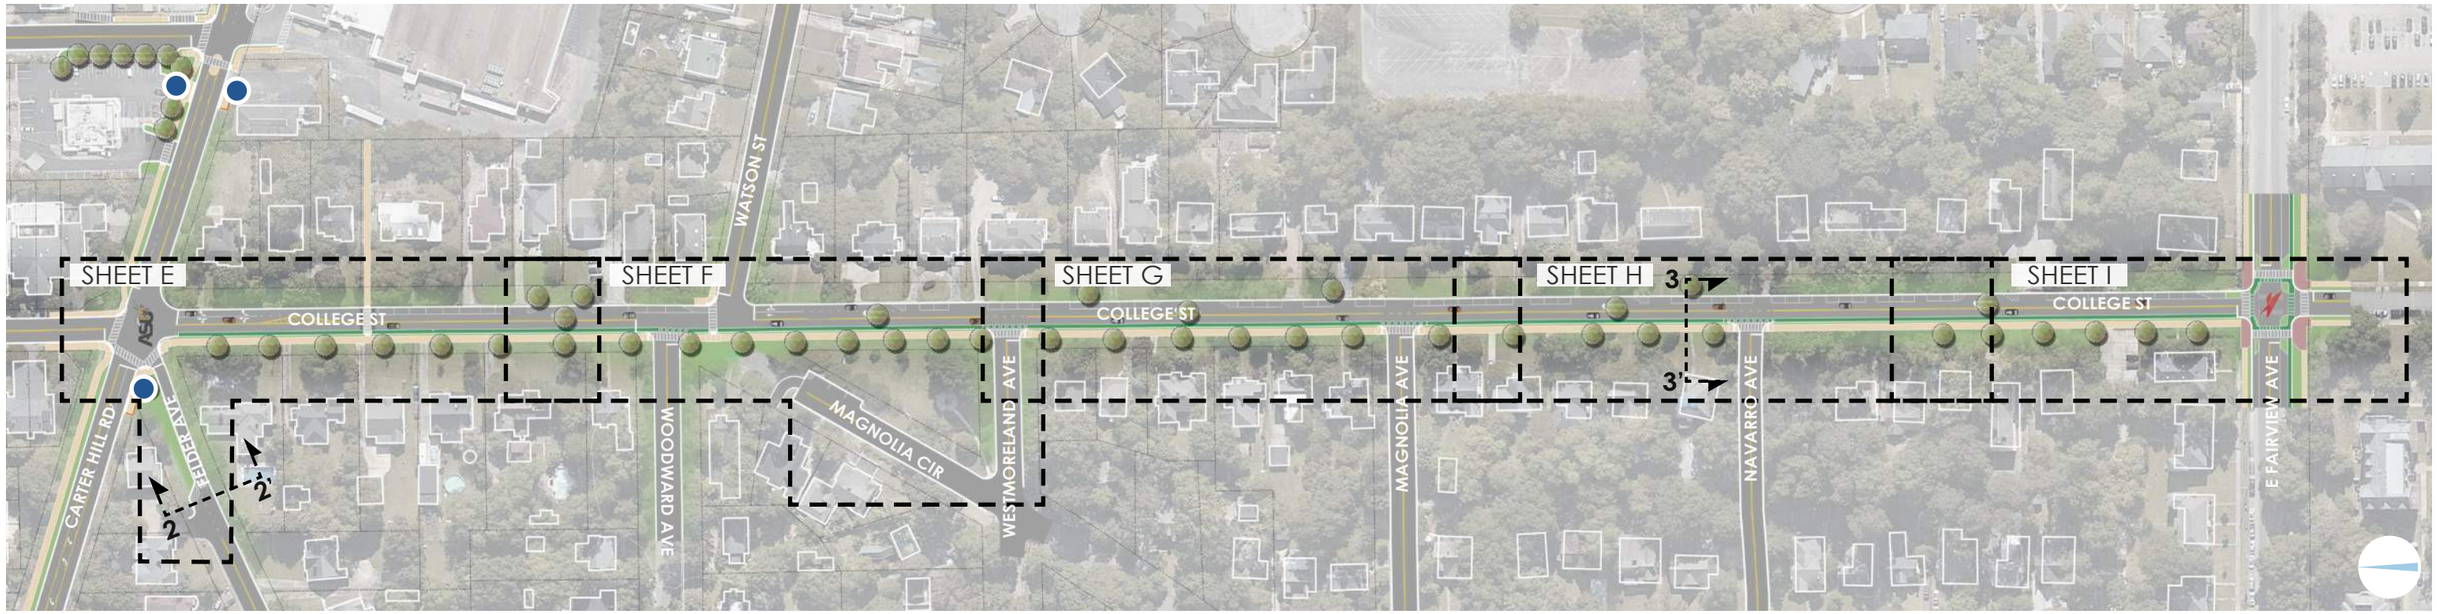

COLLEGE STREET STREETSCAPE

OVERALL CONCEPT


SLADE


FORESITE group


0 112.5 225

NOV · 13 · 2025


2384.001

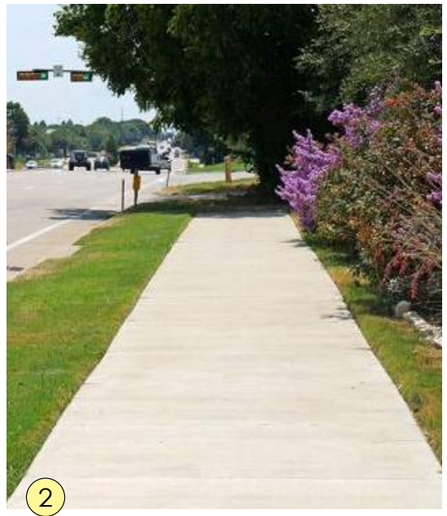

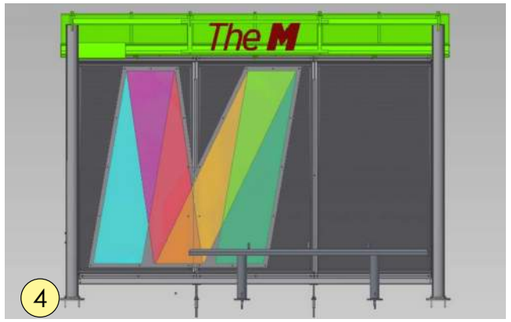

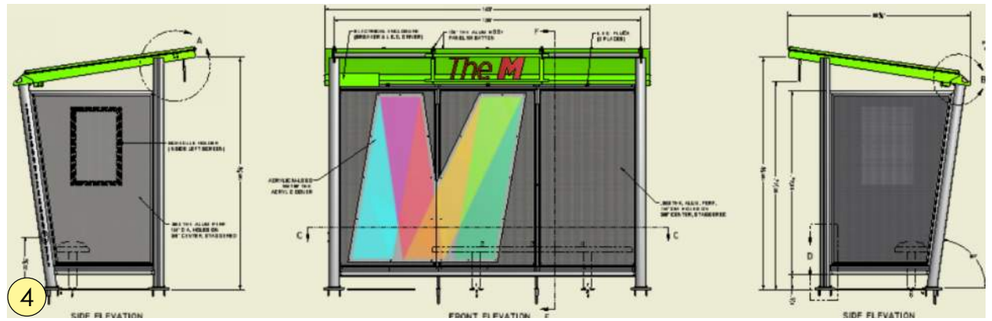



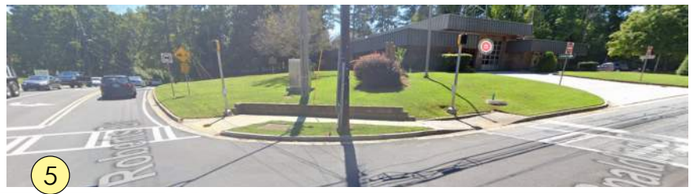

LEGEND

1. 5.5' WIDE LANDSCAPE STRIP
2. 6' WIDE CONCRETE SIDEWALK
3. CROSSWALK
4. BUS STOP W/ SHELTER
5. PEDESTRIAN REFUGE AREA
6. ONE-WAY EB ONLY



CARTER HILL ROAD STREETSCAPE

CONCEPT - SHEET A

SLADE ENVIRONMENTAL CONSULTING | GENERAL CONTRACTING


FORESITE group

0 10 20 40

NOV · 13 · 2025

2384.001



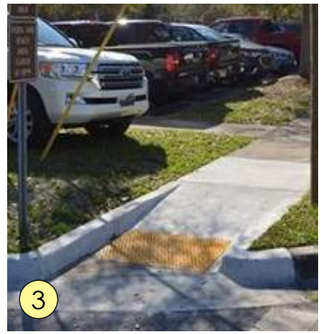



LEGEND

1. 5.5' WIDE LANDSCAPE STRIP
2. LANDSCAPE BUFFER W/ TREES
3. 6' WIDE CONCRETE SIDEWALK
4. CROSSWALK
5. MID-BLOCK CROSSING
6. BUS STOP SIGN RELOCATION)
7. BUS STOP W/ SHELTER
8. PEDESTRIAN REFUGE AREA
9. ONE-WAY EB ONLY
10. PUBLIC PARALLEL PARKING
11. COMMERCIAL DRIVEWAY ACCESS
12. CCSC PEDESTRIAN CONNECTION
13. ASU LOGO (PROPOSAL WOULD NEED ADDITIONAL INPUT AND CONVERSATIONS WITH ASU)



CARTER HILL ROAD STREETSCAPE

CONCEPT - SHEET B

SLADE

FORESITE group

0 10 20 40


NOV · 13 · 2025

2384.001







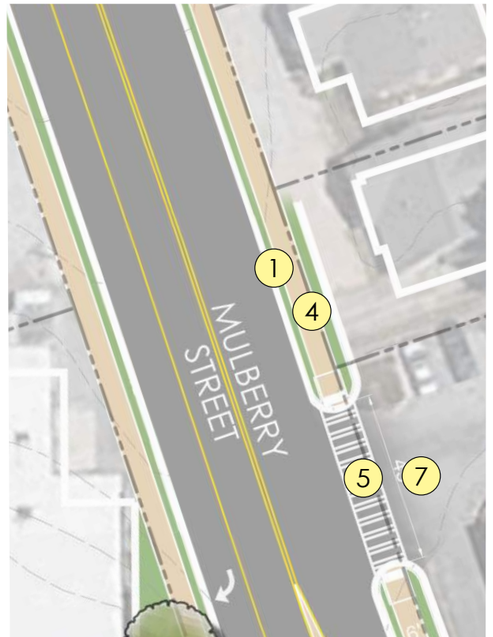






LEGEND

1. 2’ WIDE LANDSCAPE STRIP
2. 4’ WIDE LANDSCAPE STRIP
3. LANDSCAPE BUFFER W/ TREES
4. 6’ W CONCRETE SIDEWALK
5. CROSSWALK
6. PARALLEL PARKING
7. COMMERCIAL DRIVEWAY ACCESS
8. DIVIDED COMMERCIAL DRIVEWAY ACCESS
9. CONNECTION TO INTRA-PROPERTY PEDESTRIAN CORRIDOR
10. IMPROVEMENTS SHOWN OUTSIDE THE ROW WOULD REQUIRE PROPERTY ACQUISITION
11. ADJUST TRAFFIC SIGNAL TIMING TO ACCOMMODATE INFRASTRUCTURE IMPROVEMENTS

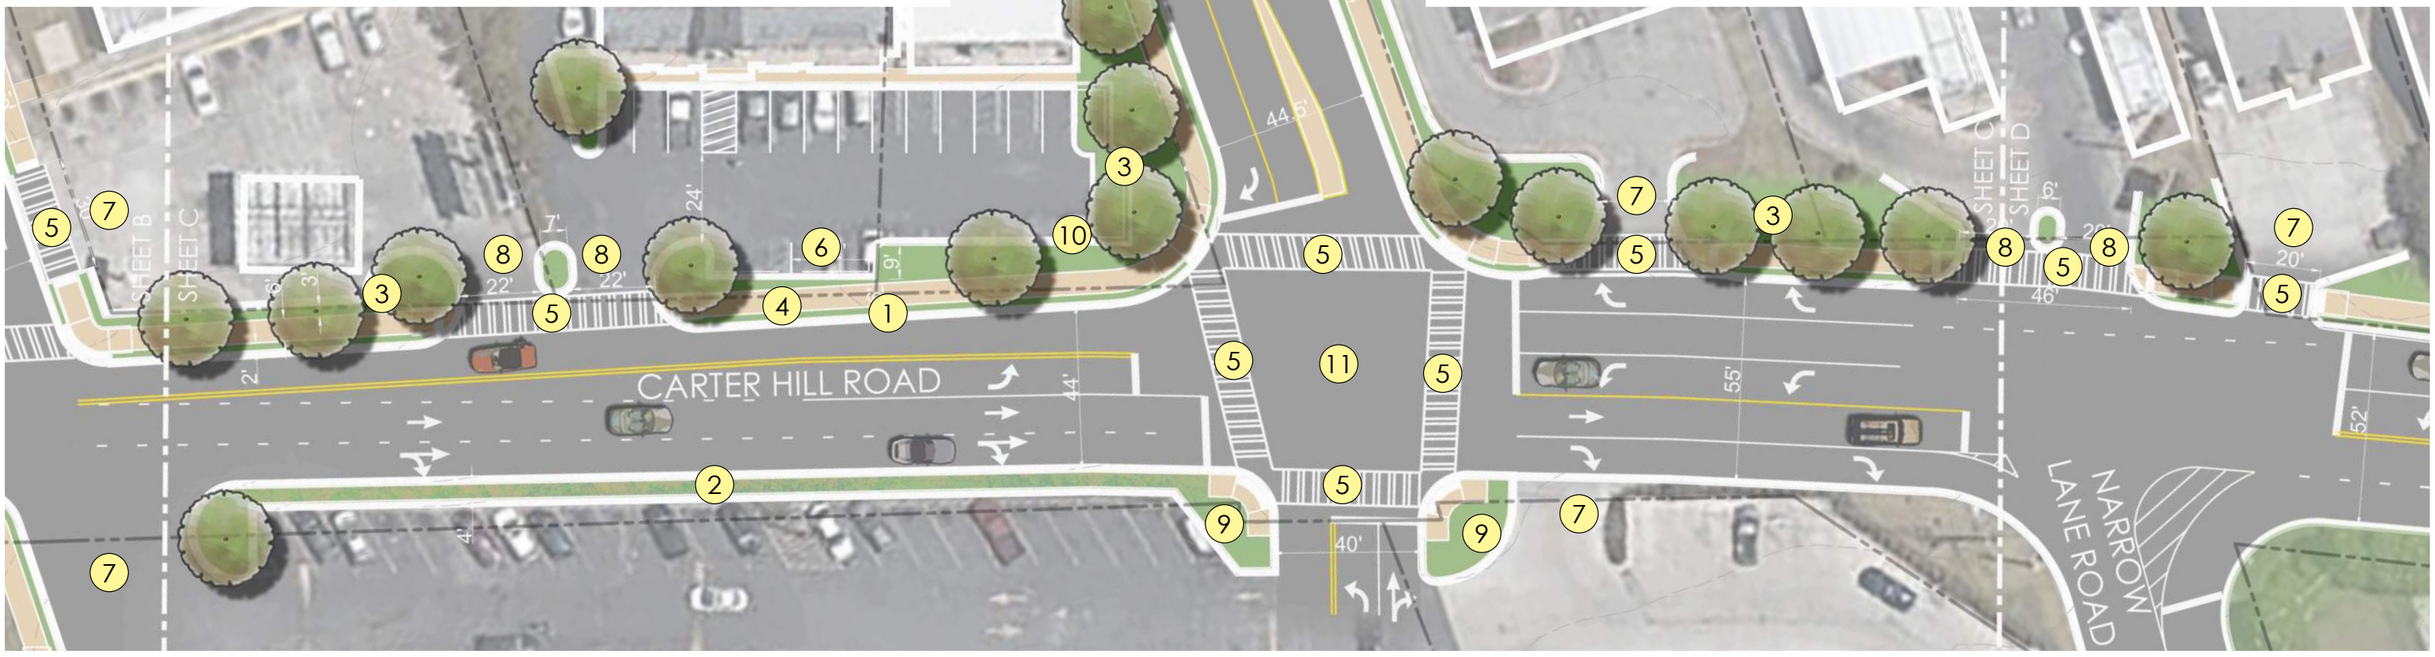

CARTER HILL ROAD STREETSCAPE

CONCEPT - SHEET C

SLADE ENVIRONMENTAL CONSULTING | GENERAL CONTRACTING

FORESITE group


0 10 20 40

NOV · 13 · 2025

2384.001






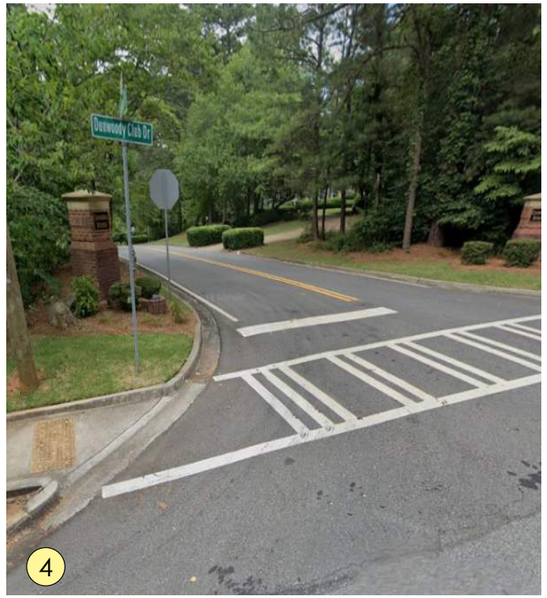

LEGEND

1. 2' W LANDSCAPE STRIP
2. LANDSCAPE BUFFER W/ TREES
3. 6' W CONCRETE SIDEWALK
4. CROSSWALK
5. COMMERCIAL DRIVEWAY ACCESS
6. END OF PROPOSED IMPROVEMENTS
7. ADJUST TRAFFIC SIGNAL TIMING TO ACCOMMODATE INFRASTRUCTURE IMPROVEMENTS

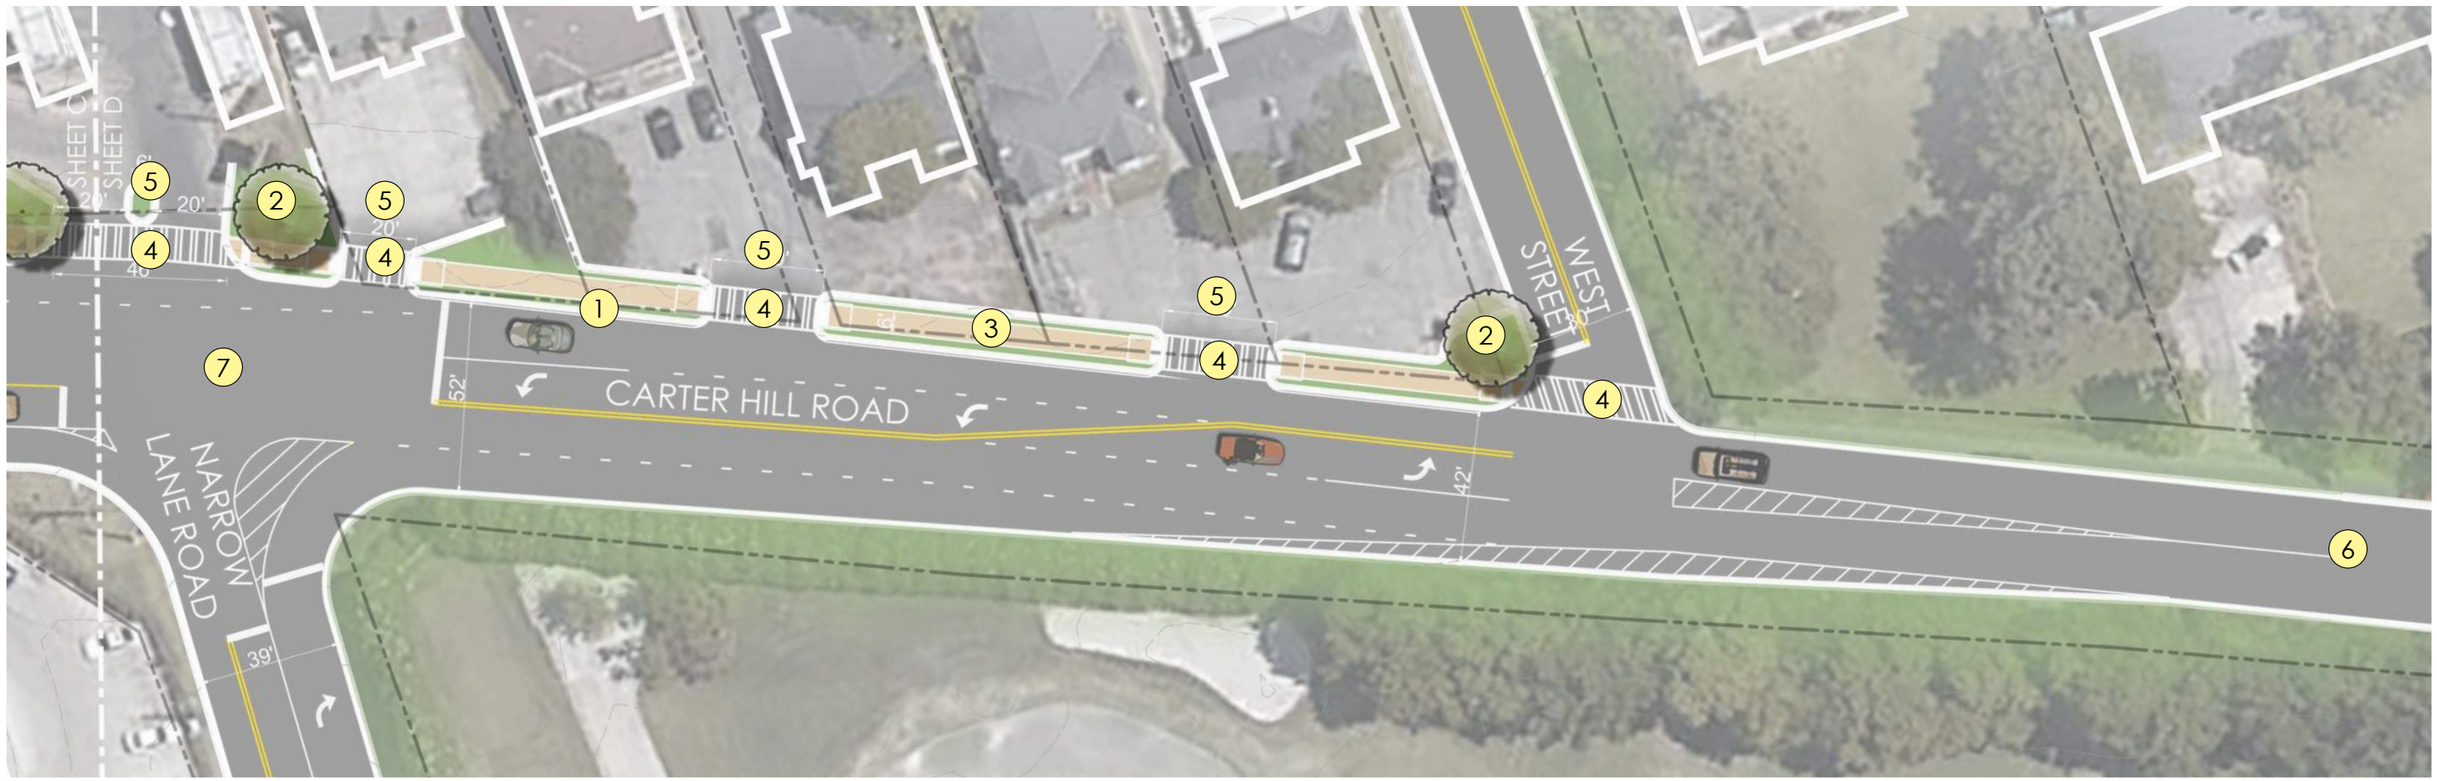

CARTER HILL ROAD STREETSCAPE

CONCEPT - SHEET D

SLADE
ENVIRONMENTAL CONSULTING | GENERAL CONTRACTING

FORESITE group

0 10 20 40

NOV · 13 · 2025
2384.001










LEGEND

1. 2’ WIDE LANDSCAPE STRIP
2. 6’ WIDE CONCRETE SIDEWALK
3. 5’ WIDE BIKE LANE
4. 6’ x 28’ TRAFFIC CALMING ISLANDS
5. CROSSWALK
6. RAISED CROSSING
7. BUS STOP W/ SHELTER
8. PEDESTRIAN REFUGE AREA
9. ONE-WAY EB ONLY
10. SHOPPING PLAZA ACCESS TRAIL (ACQUISITION OF EASEMENT)
11. ASU LOGO
12. “NO TRUCK ACCESS” SIGNAGE

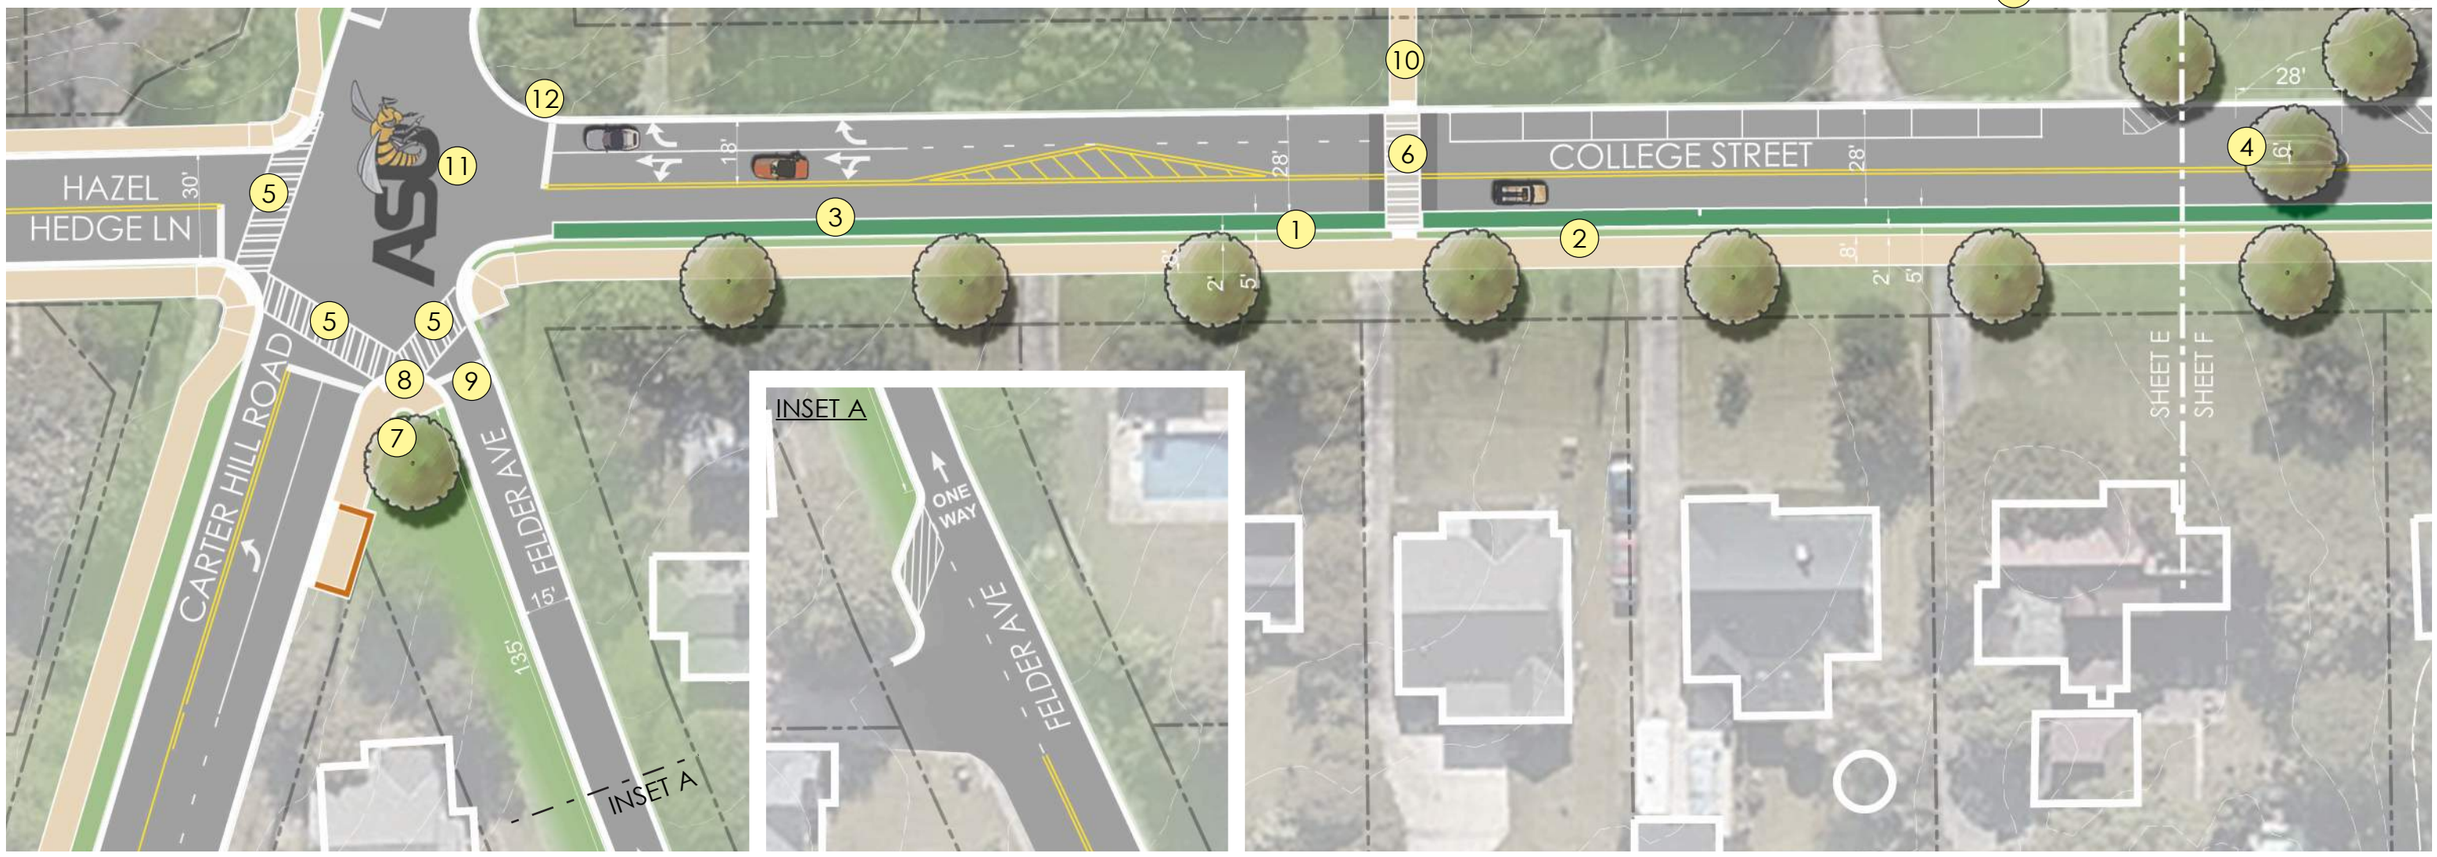

COLLEGE STREET STREETSCAPE

CONCEPT - SHEET E


SLADE ENVIRONMENTAL CONSULTING | GENERAL CONTRACTING

FORESITE group

0 10 20 40

NOV · 13 · 2025

2384.001

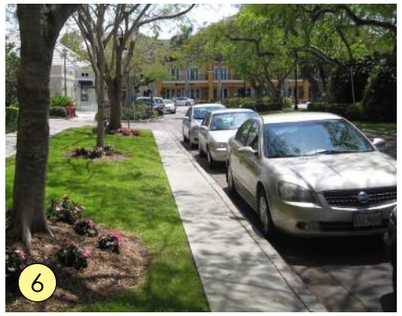











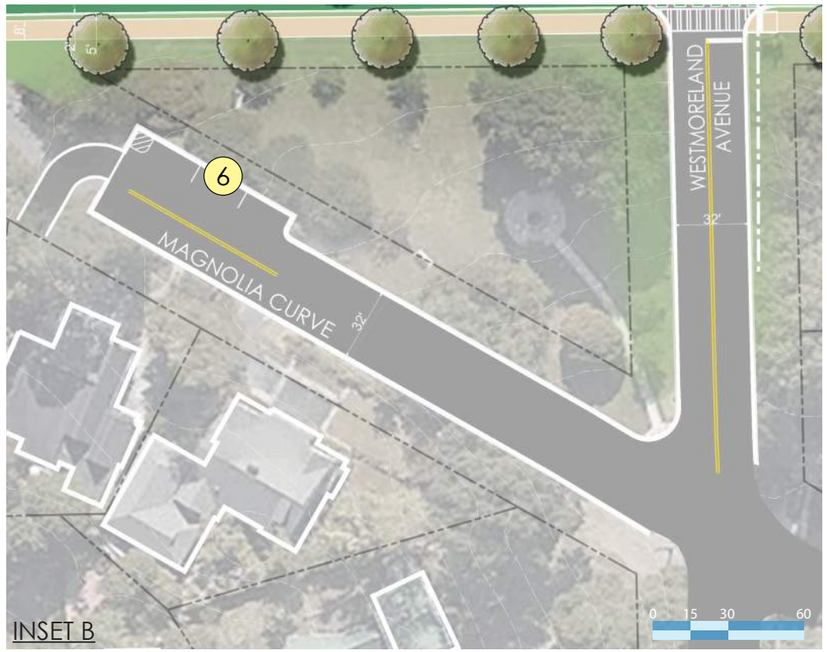

LEGEND

1. 2' WIDE LANDSCAPE STRIP
2. 6' WIDE CONCRETE SIDEWALK
3. 5' WIDE BIKE LANE
4. 6' x 28' TRAFFIC CALMING ISLANDS
5. CROSSWALK
6. PUBLIC PARALLEL PARKING

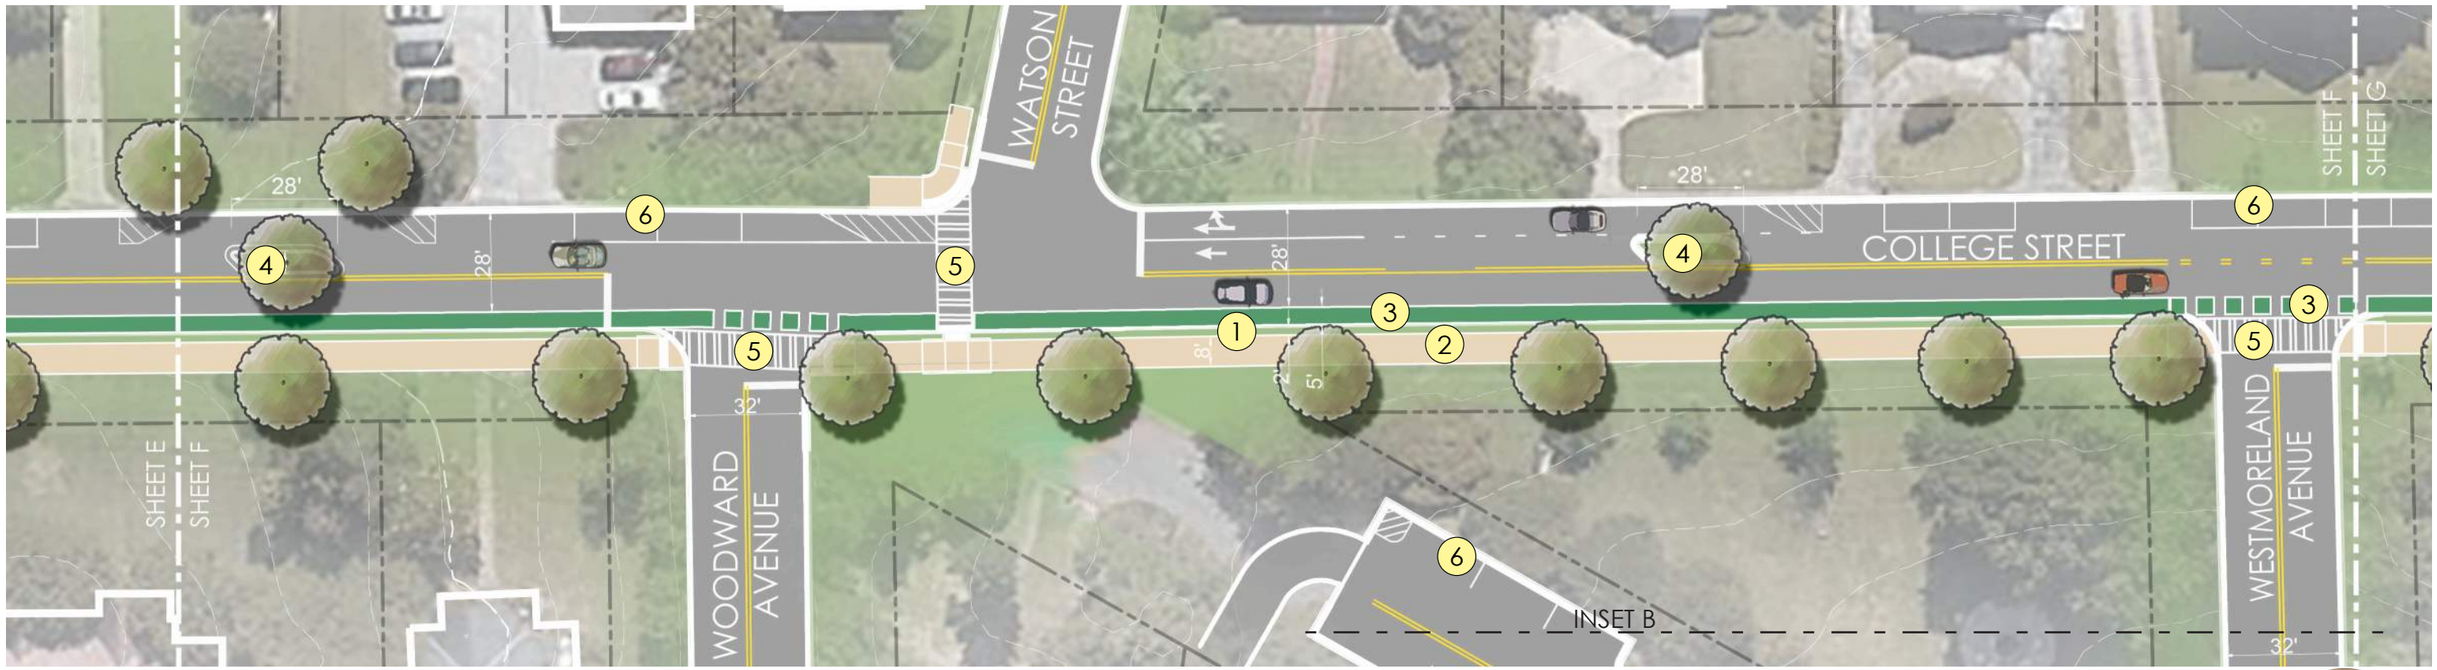

COLLEGE STREET STREETSCAPE


CONCEPT - SHEET F

SLADE
ENVIRONMENTAL CONSULTING | GENERAL CONTRACTING

FORESITE group

0 10 20 40

NOV · 13 · 2025
2384.001

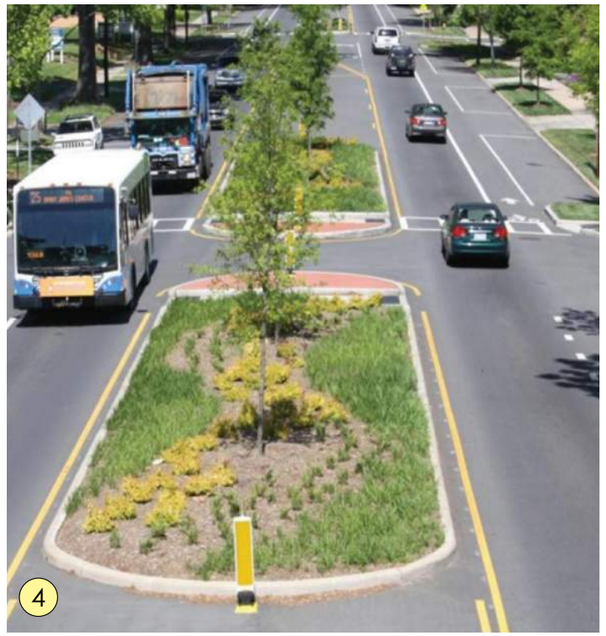








LEGEND

1. 2’ WIDE LANDSCAPE STRIP
2. 6’ CONCRETE SIDEWALK
3. 5’ WIDE BIKE LANE
4. 6’ x 28’ TRAFFIC CALMING ISLANDS
5. CROSSWALK
6. PUBLIC PARALLEL PARKING

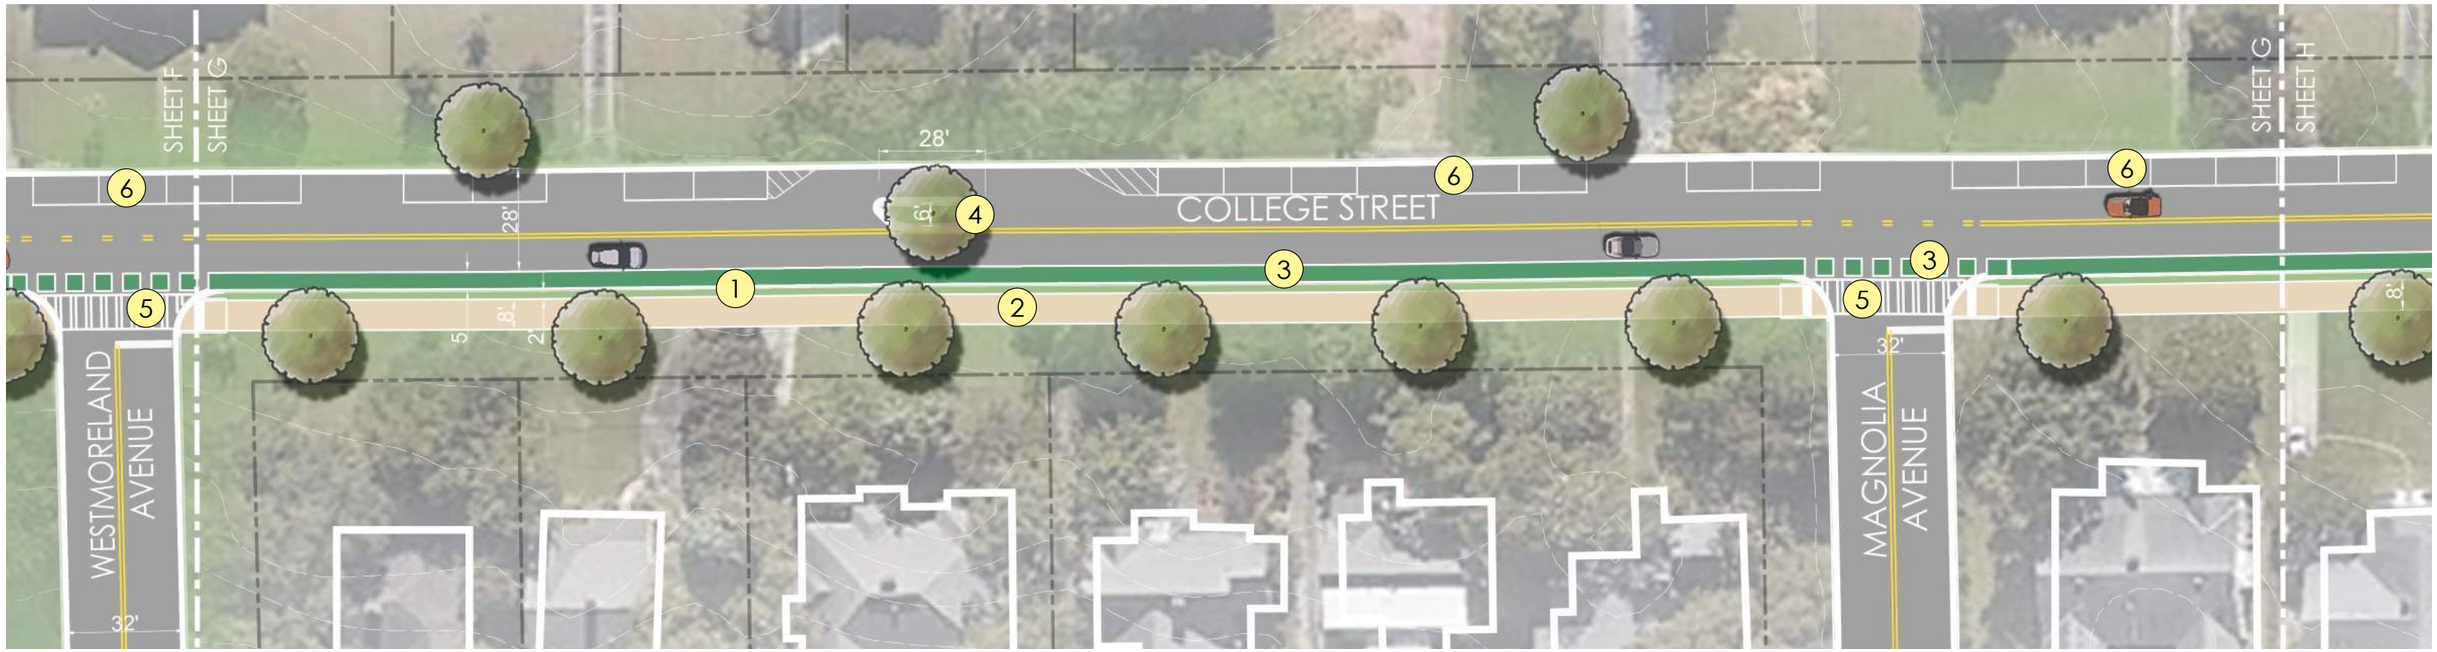

COLLEGE STREET STREETSCAPE

CONCEPT - SHEET G

SLADE
ENVIRONMENTAL CONSULTING | GENERAL CONTRACTING

FORESITE group

0 10 20 40

NOV · 13 · 2025
2384.001









LEGEND

1. 2’ WIDE LANDSCAPE STRIP
2. 6’ CONCRETE SIDEWALK
3. 5’ WIDE BIKE LANE
4. 6’ x 28’ TRAFFIC CALMING ISLANDS
5. CROSSWALK
6. PUBLIC PARALLEL PARKING



COLLEGE STREET STREETSCAPE

CONCEPT - SHEET H

SLADE ENVIRONMENTAL CONSULTING | GENERAL CONTRACTING


FORESITE group

0 10 20 40

NOV · 13 · 2025

2384.001



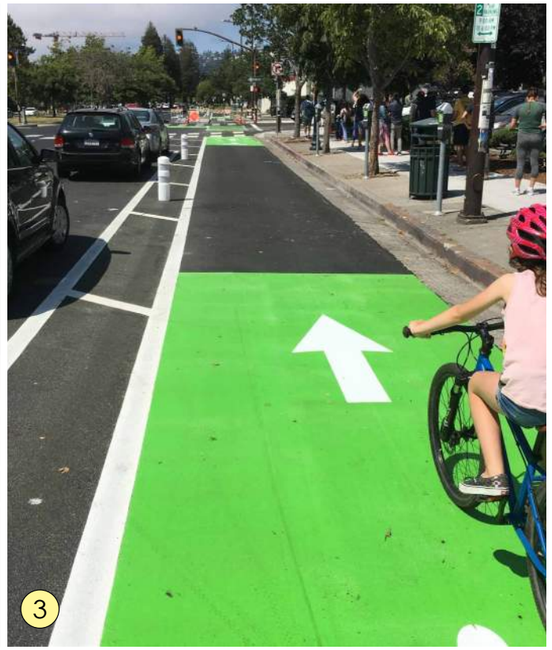






LEGEND

1. 2’ WIDE LANDSCAPE STRIP
2. 6’ CONCRETE SIDEWALK
3. 5’ WIDE BIKE LANE
4. 6’ x 28’ TRAFFIC CALMING ISLANDS
5. CROSSWALK
6. PUBLIC PARALLEL PARKING
7. HUNTINGDON COLLEGE LOGO (PROPOSAL WOULD NEED ADDITIONAL INPUT AND CONVERSATIONS WITH HUNTINGDON COLLEGE)
8. “NO TRUCK ACCESS” SIGNAGE
9. END OF PROPOSED IMPROVEMENTS

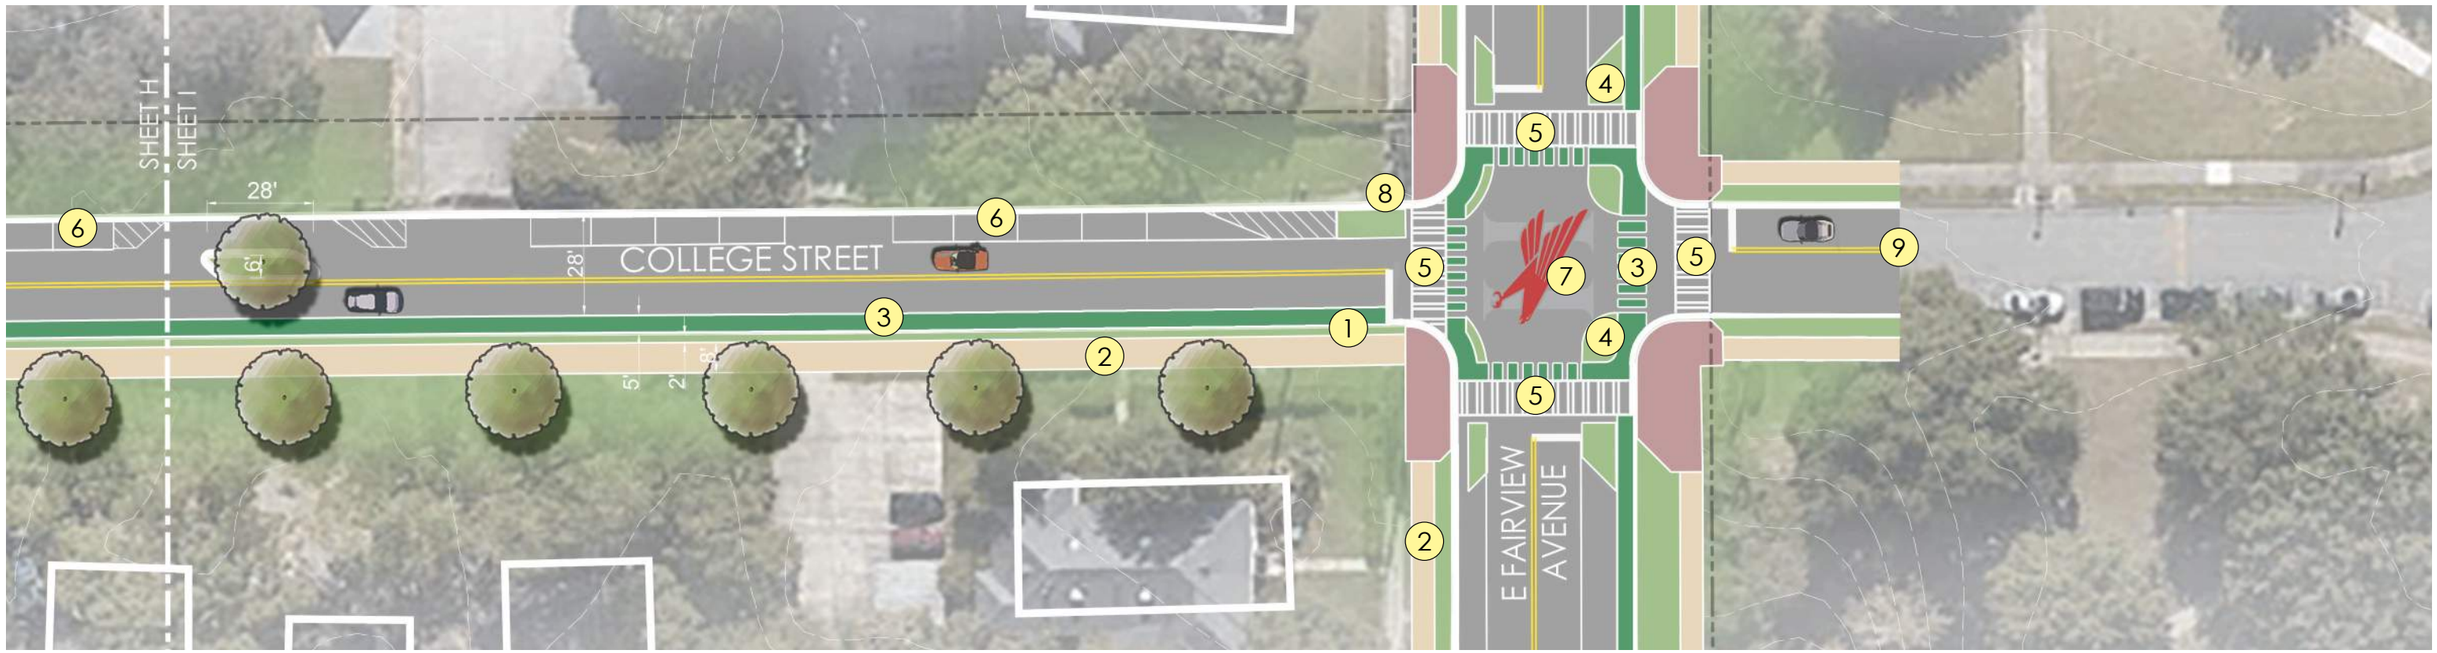

COLLEGE STREET STREETSCAPE

CONCEPT - SHEET I


SLADE
ENVIRONMENTAL CONSULTING | GENERAL CONTRACTING

FORESITE group

0 10 20 40

NOV · 13 · 2025
2384.001


1 - 1’ SECTION

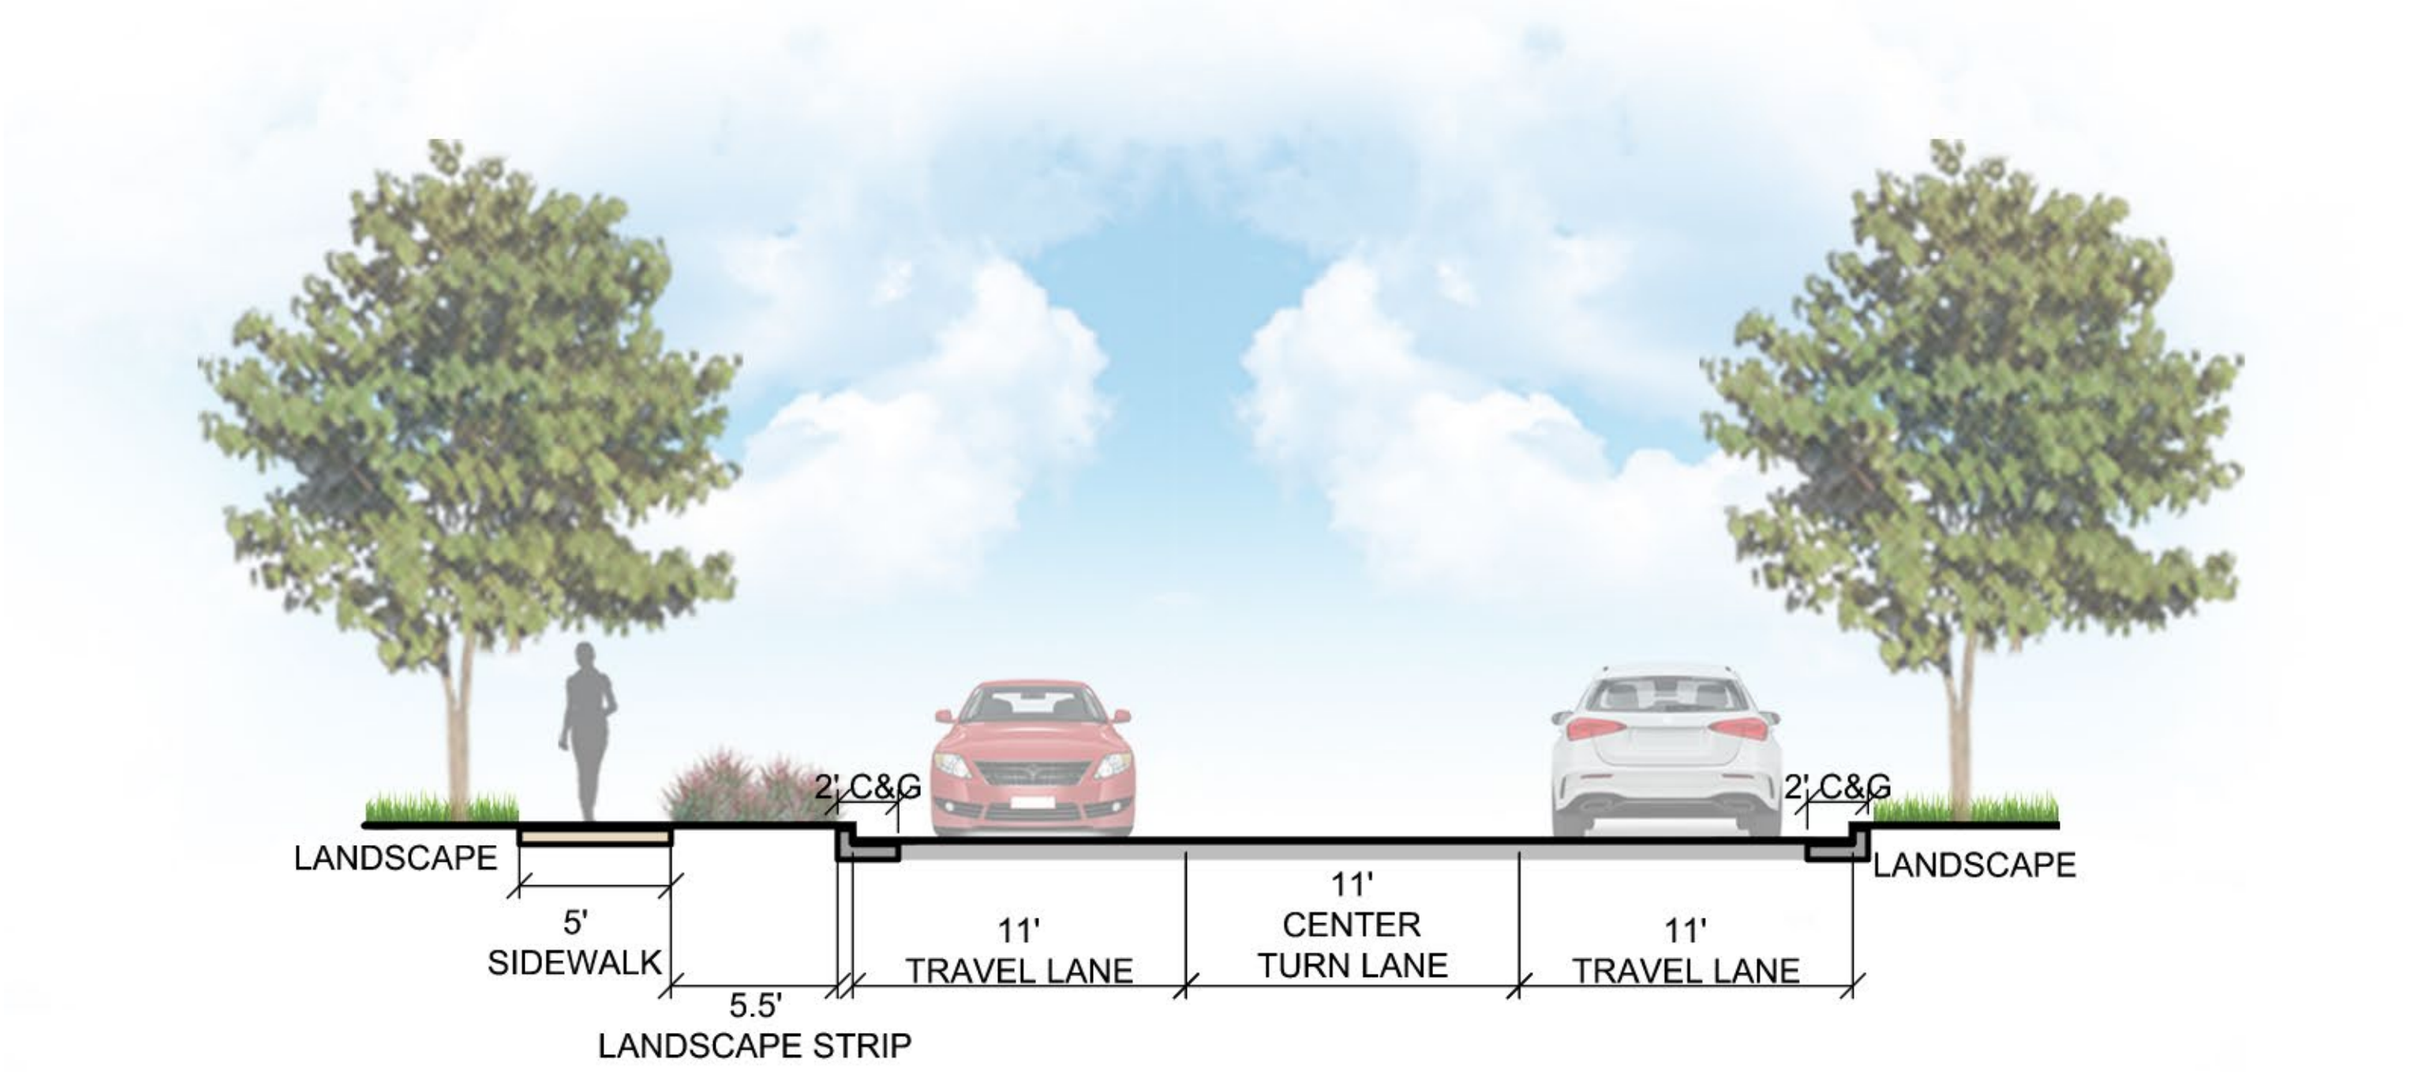

MONTGOMERY, AL - CARTER HILL ROAD & COLLEGE STREET

TYPICAL SECTIONS


2 - 2’ SECTION

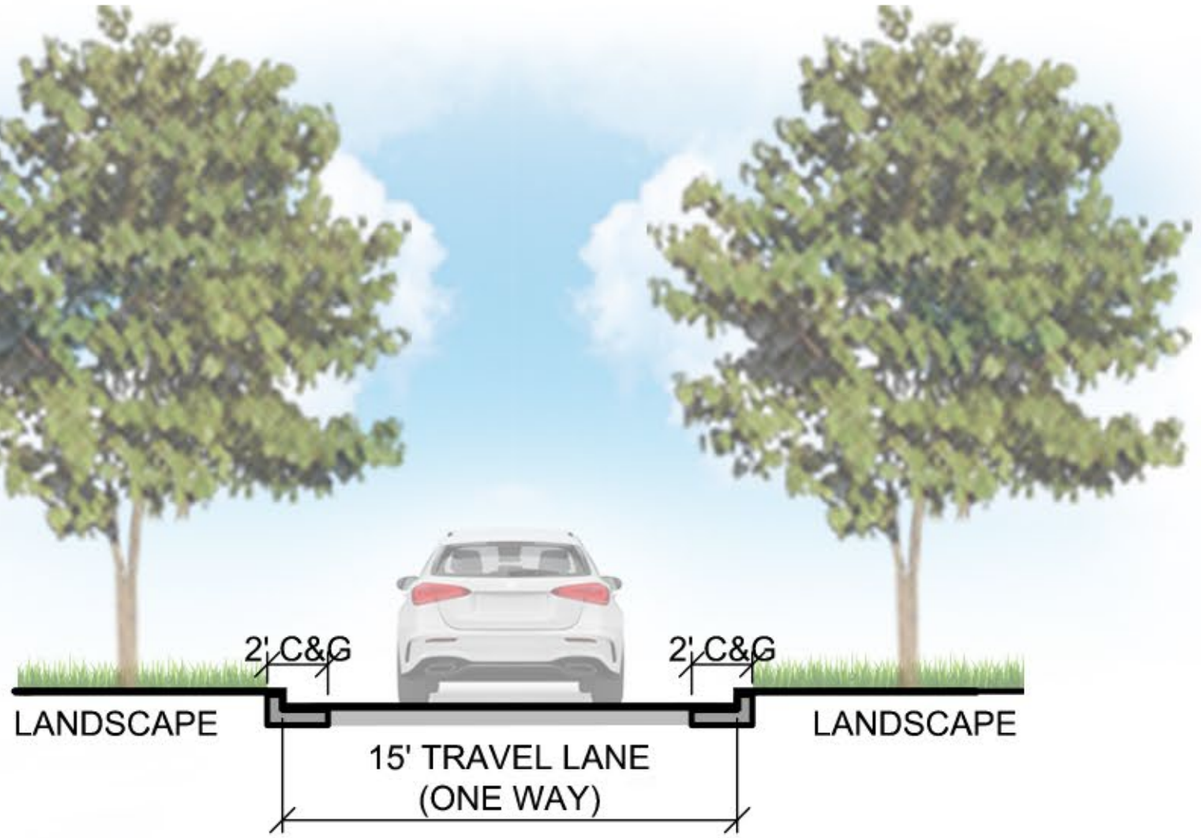

MONTGOMERY, AL - CARTER HILL ROAD & COLLEGE STREET

TYPICAL SECTIONS

3 - 3' SECTION

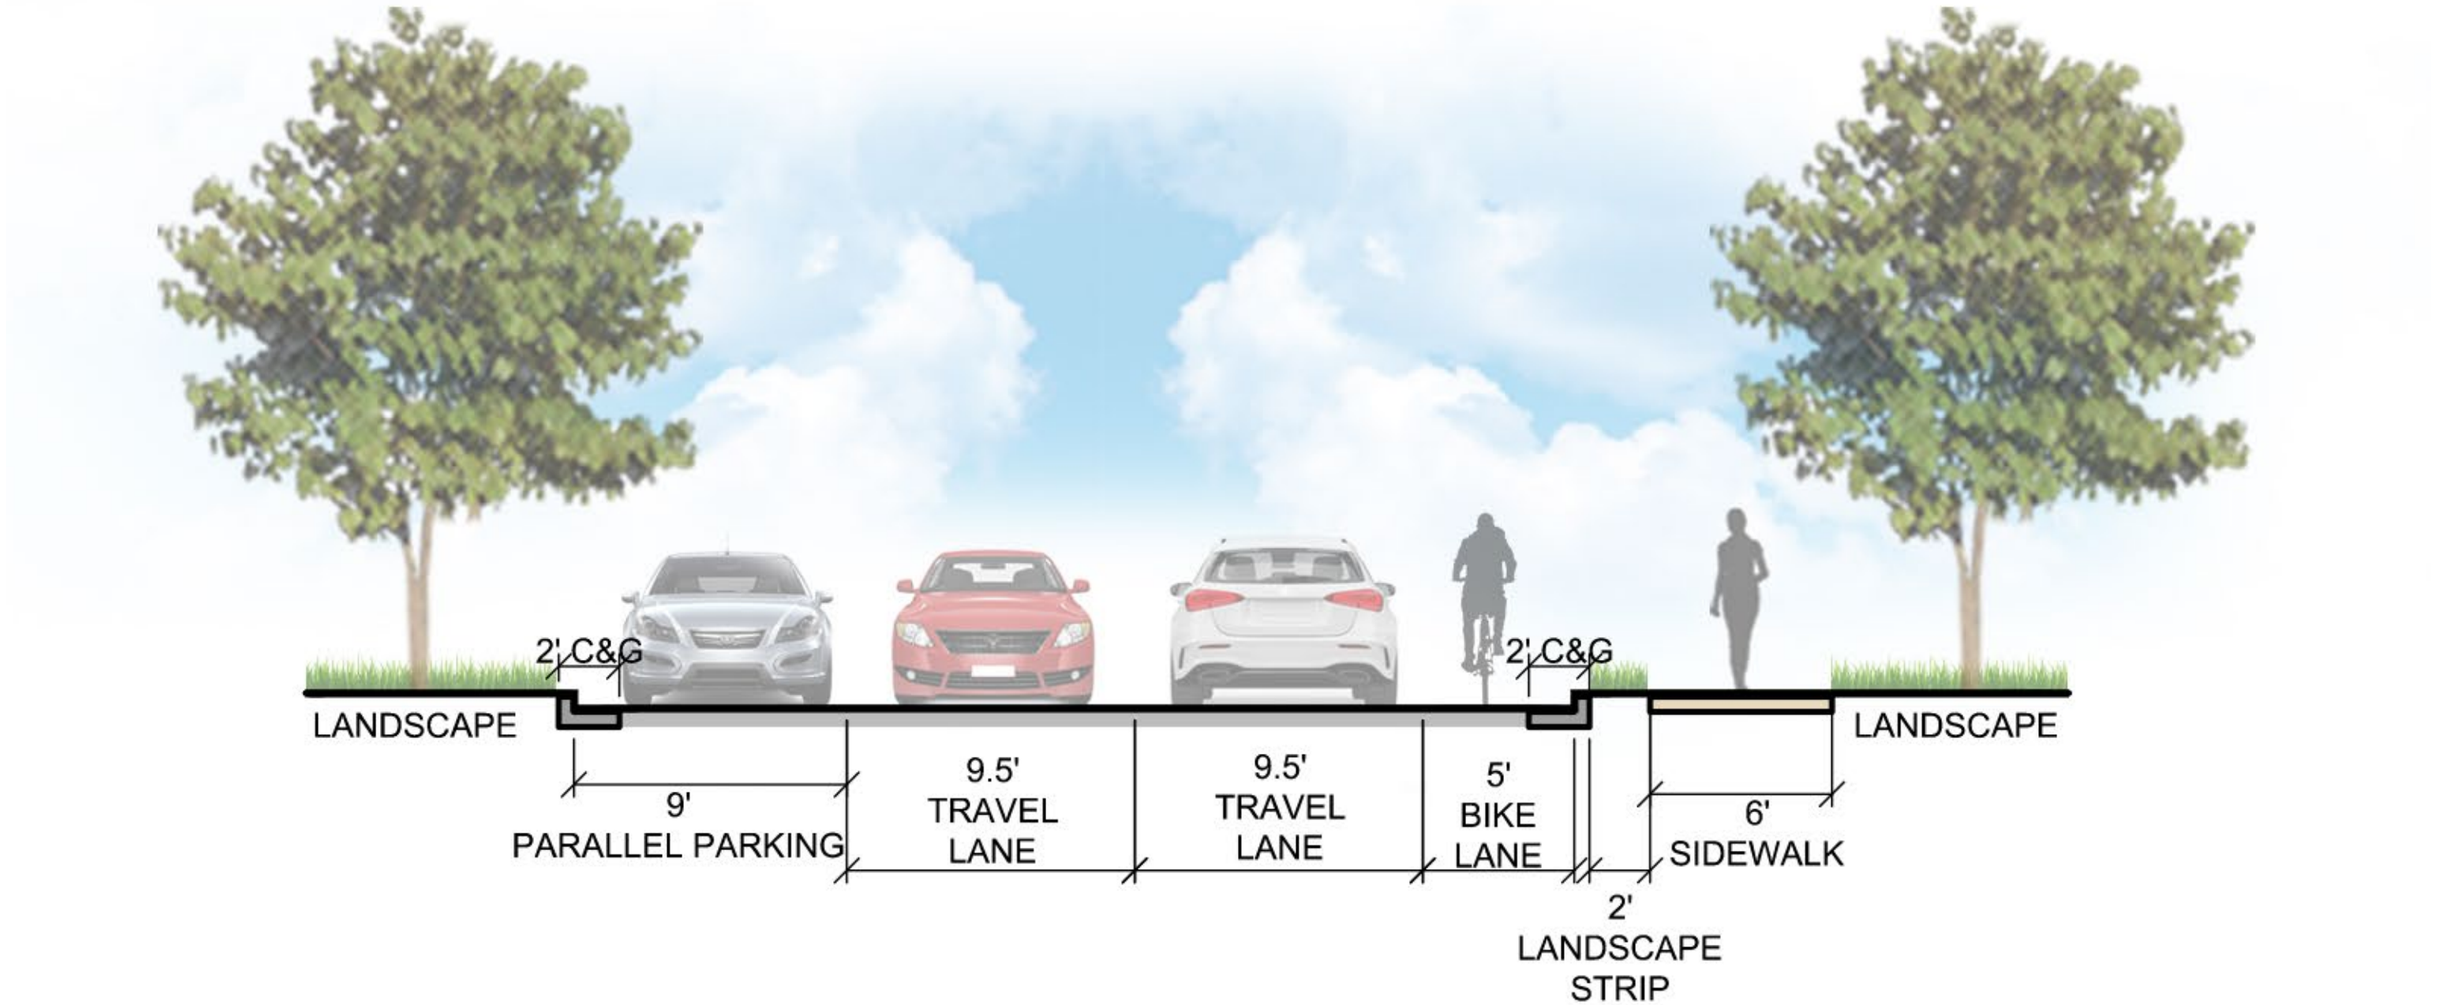

MONTGOMERY, AL - CARTER HILL ROAD & COLLEGE STREET

TYPICAL SECTIONS