East Fairview Streetscape Master Plan

Public Meeting

May 29, 2025

4:30pm to 7:30 pm






THE CITY OF MONTGOMERY

EAST FAIRVIEW AVENUE - STREETSCAPE MASTER PLAN

Sign of Quality

0 50 100
SCALE: 1" = 50'

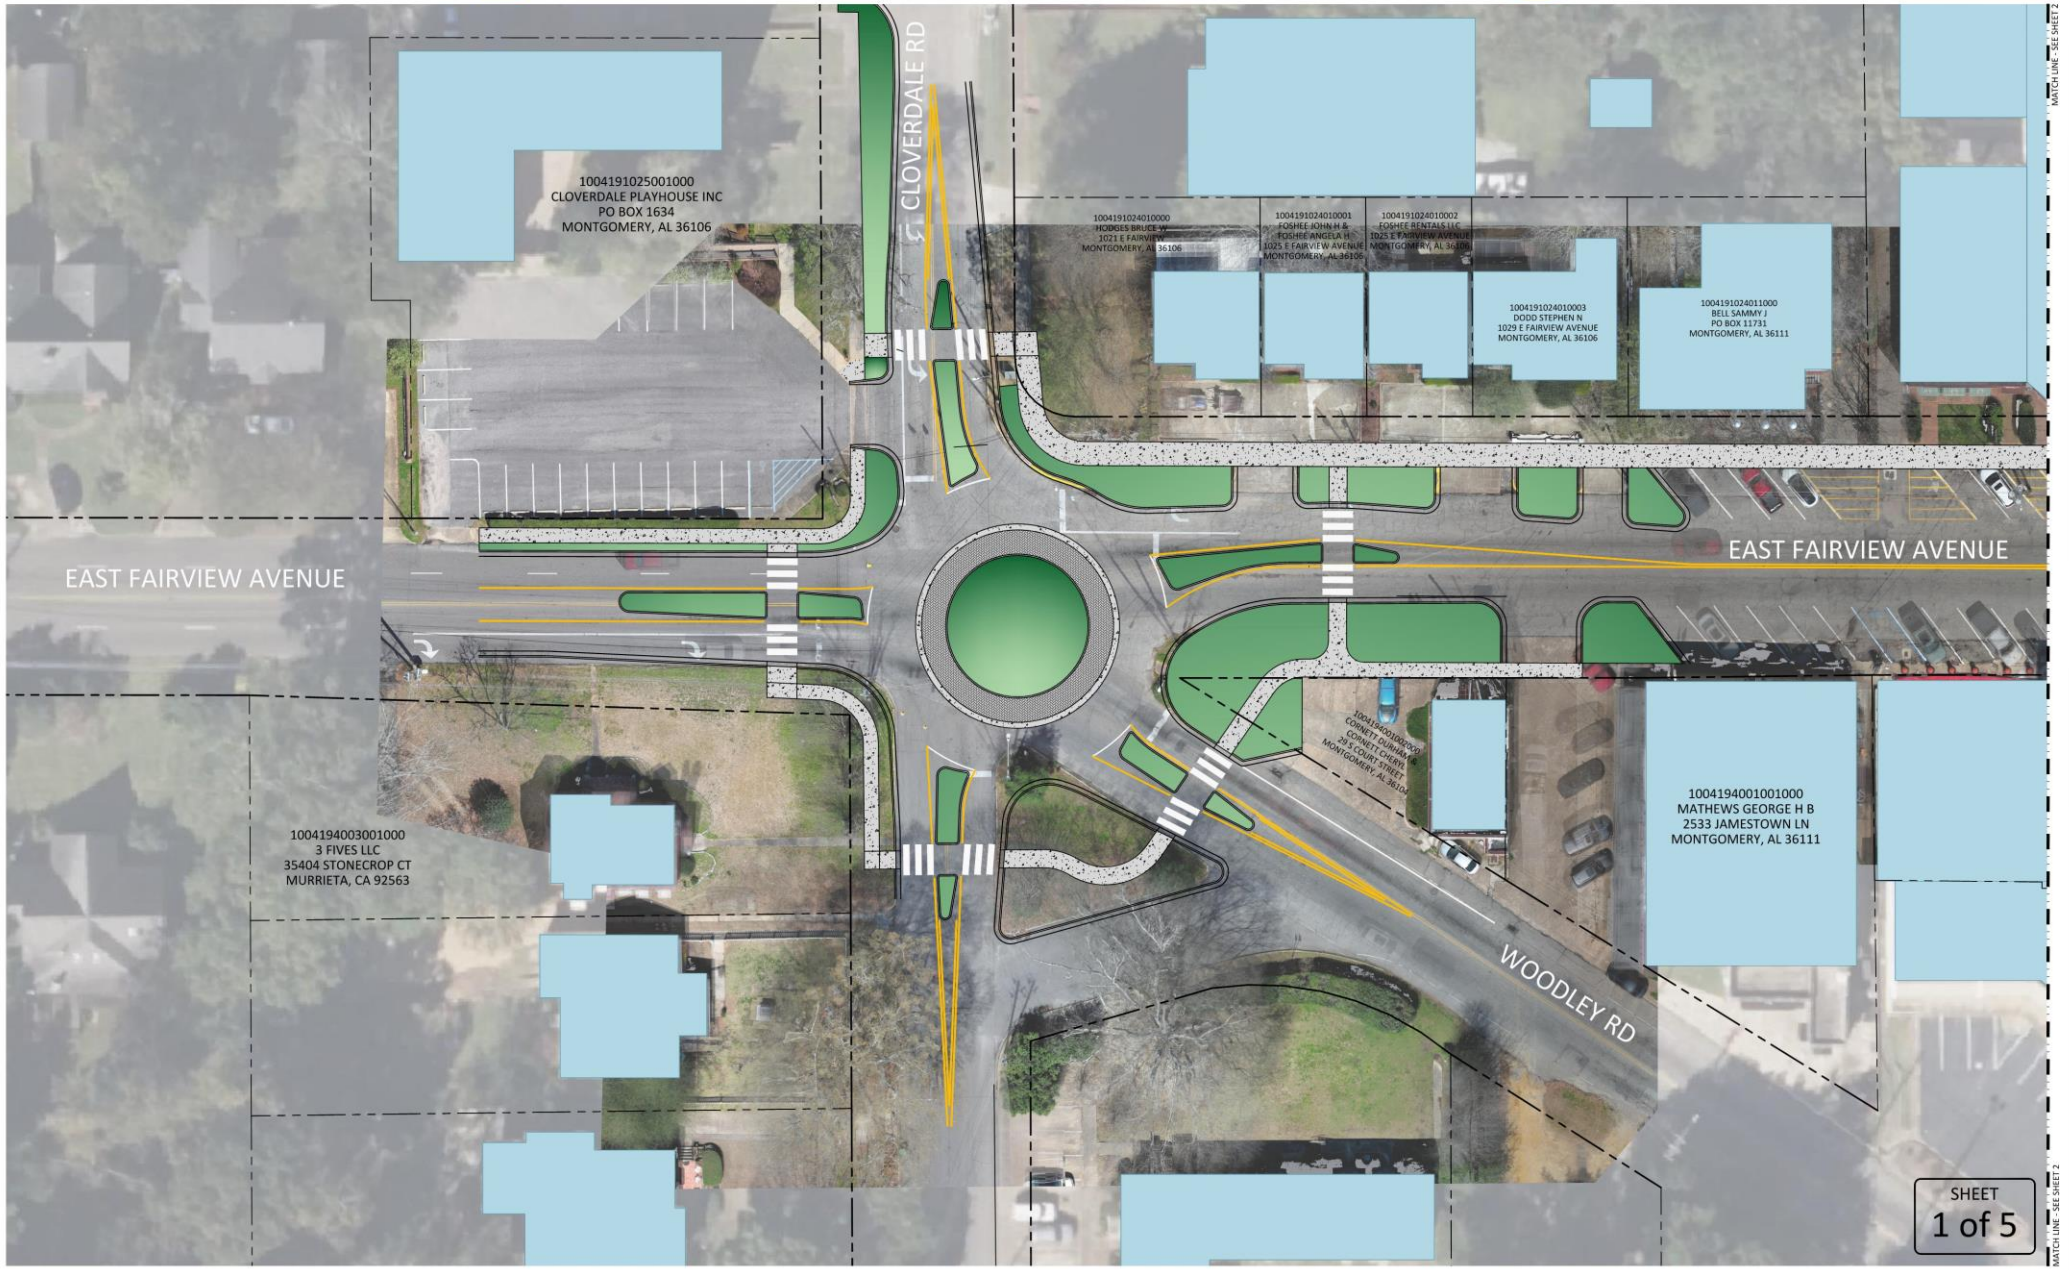


CONCEPT 1

THE CITY OF MONTGOMERY

EAST FAIRVIEW AVENUE - STREETSCAPE MASTER PLAN

SCALE: 1" = 50'

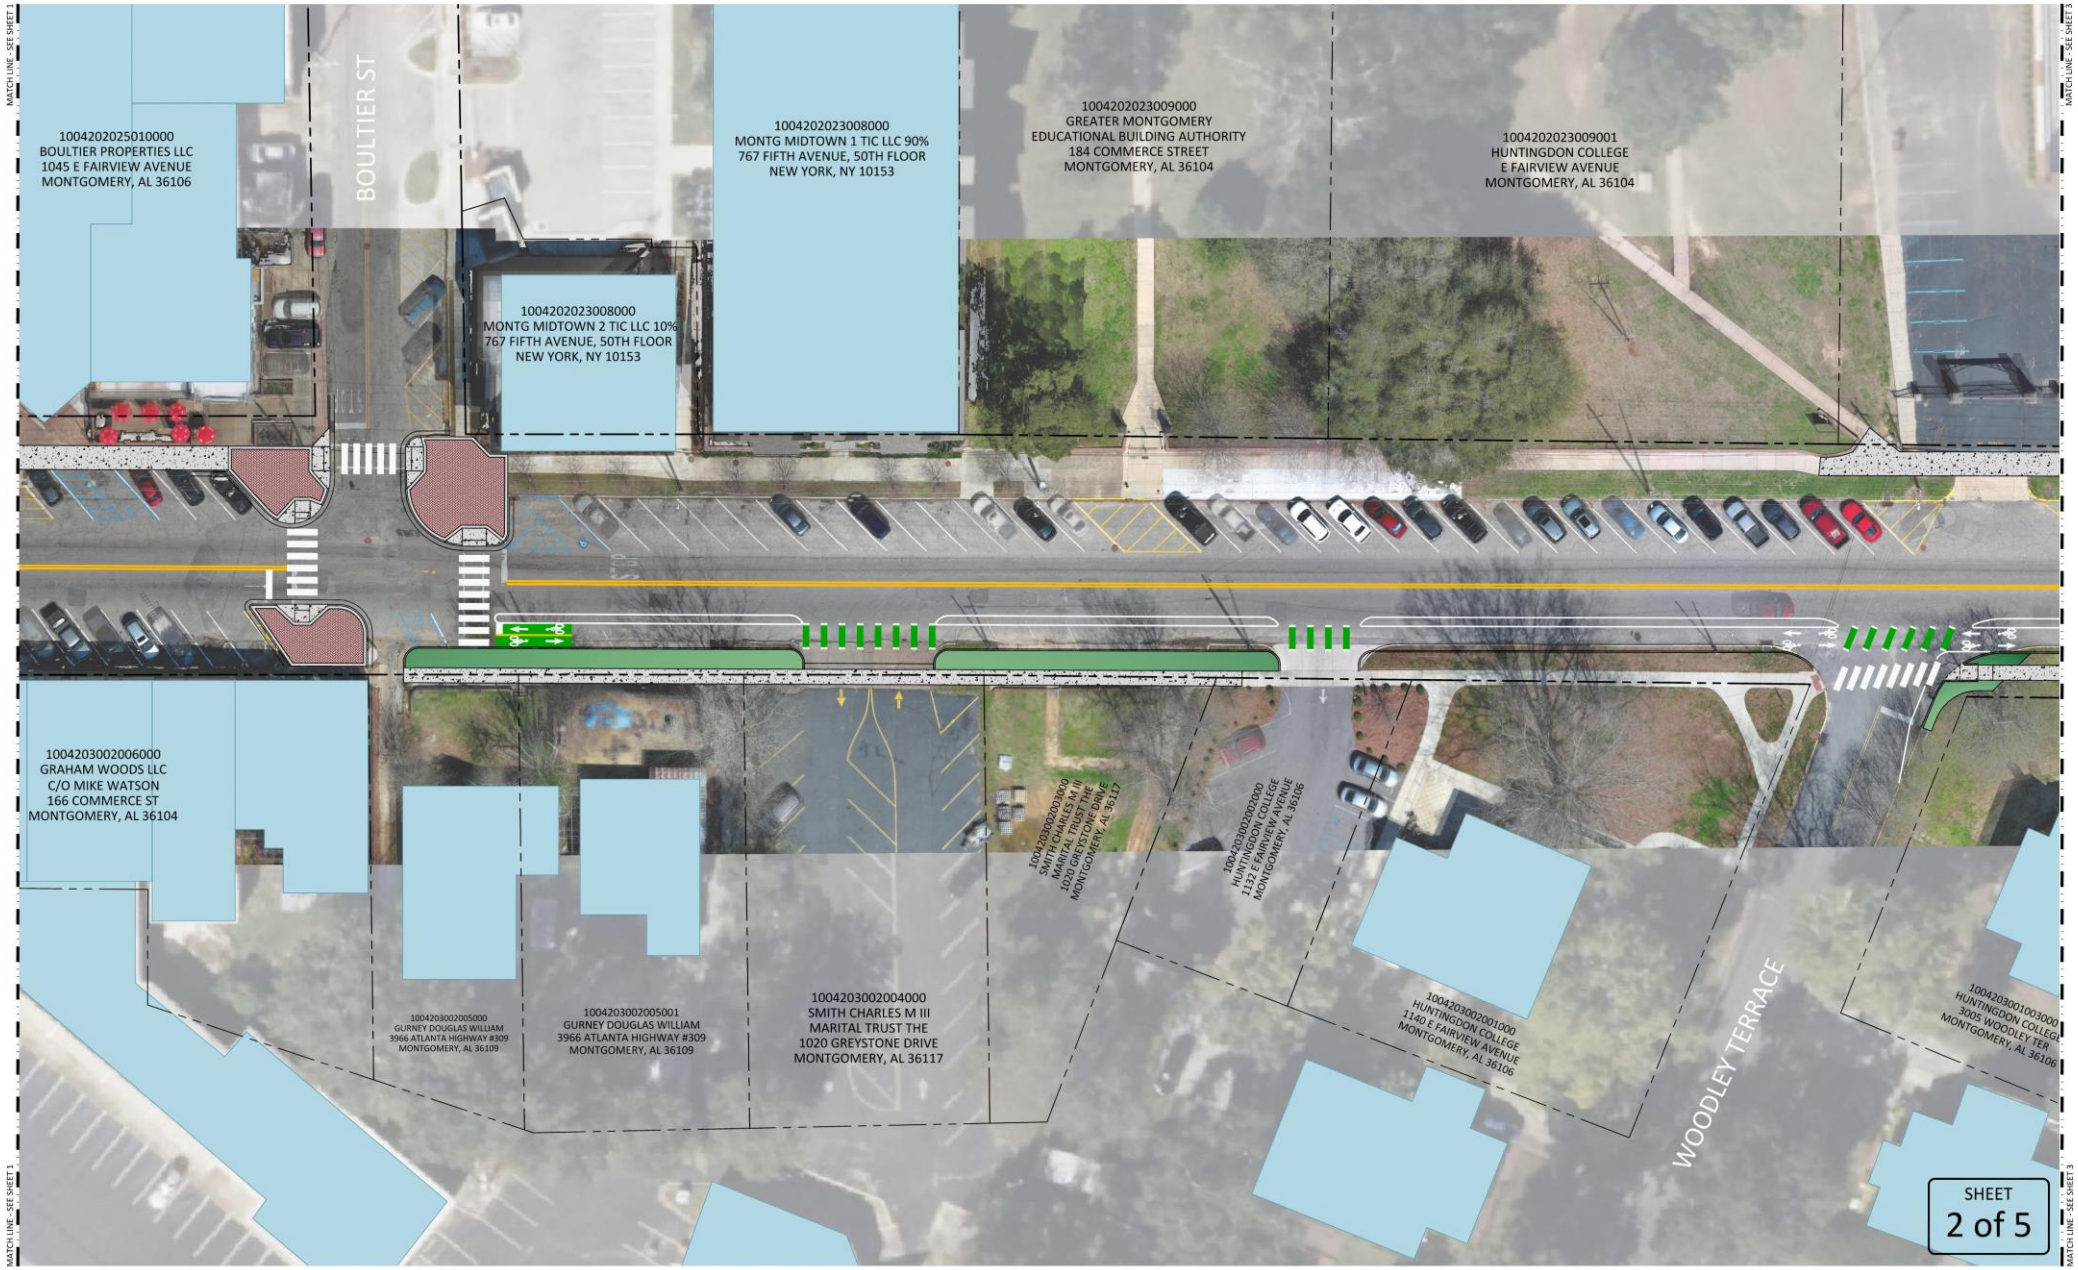

CONCEPT 1

THE CITY OF MONTGOMERY

EAST FAIRVIEW AVENUE - STREETSCAPE MASTER PLAN



CONCEPT 1

THE CITY OF MONTGOMERY

EAST FAIRVIEW AVENUE - STREETSCAPE MASTER PLAN



CONCEPT 1

THE CITY OF MONTGOMERY

EAST FAIRVIEW AVENUE - STREETSCAPE MASTER PLAN



CONCEPT 1

PROPOSED PROJECT AMENTITIES



PROPOSED BIKE LANE



EXAMPLE OVERVIEW ROUNDBOUT






EXAMPLE OF BIKE LANE DELINEATORS



EXAMPLE OF STAMPED CONCRETE

PROPOSED PROJECT AMENTITIES

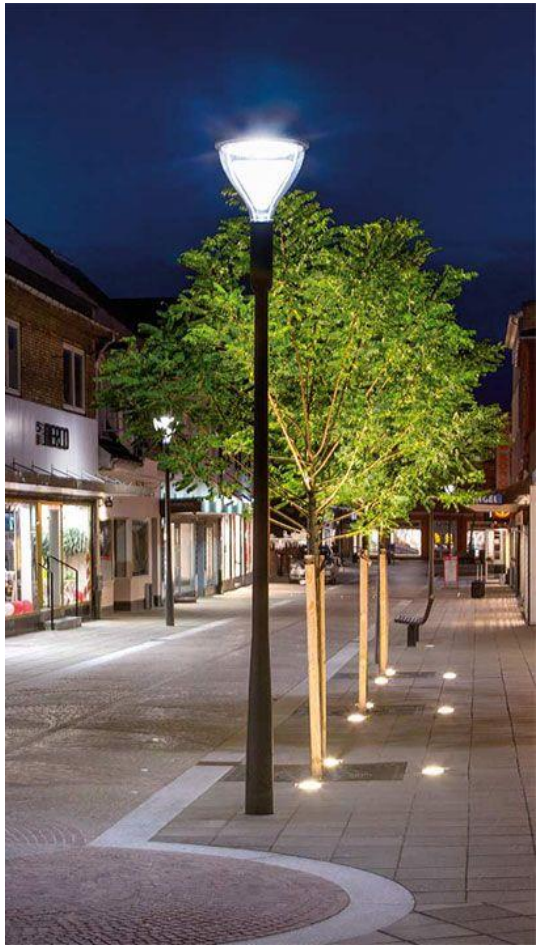

PROPOSED
STREET LIGHTING



PROPOSED BENCHES






PROPOSED TRASH
RECEPTACLE

THE CITY OF MONTGOMERY

EAST FAIRVIEW AVENUE - STREETSCAPE MASTER PLAN

Sign of Quality

SCALE: 1" = 50'

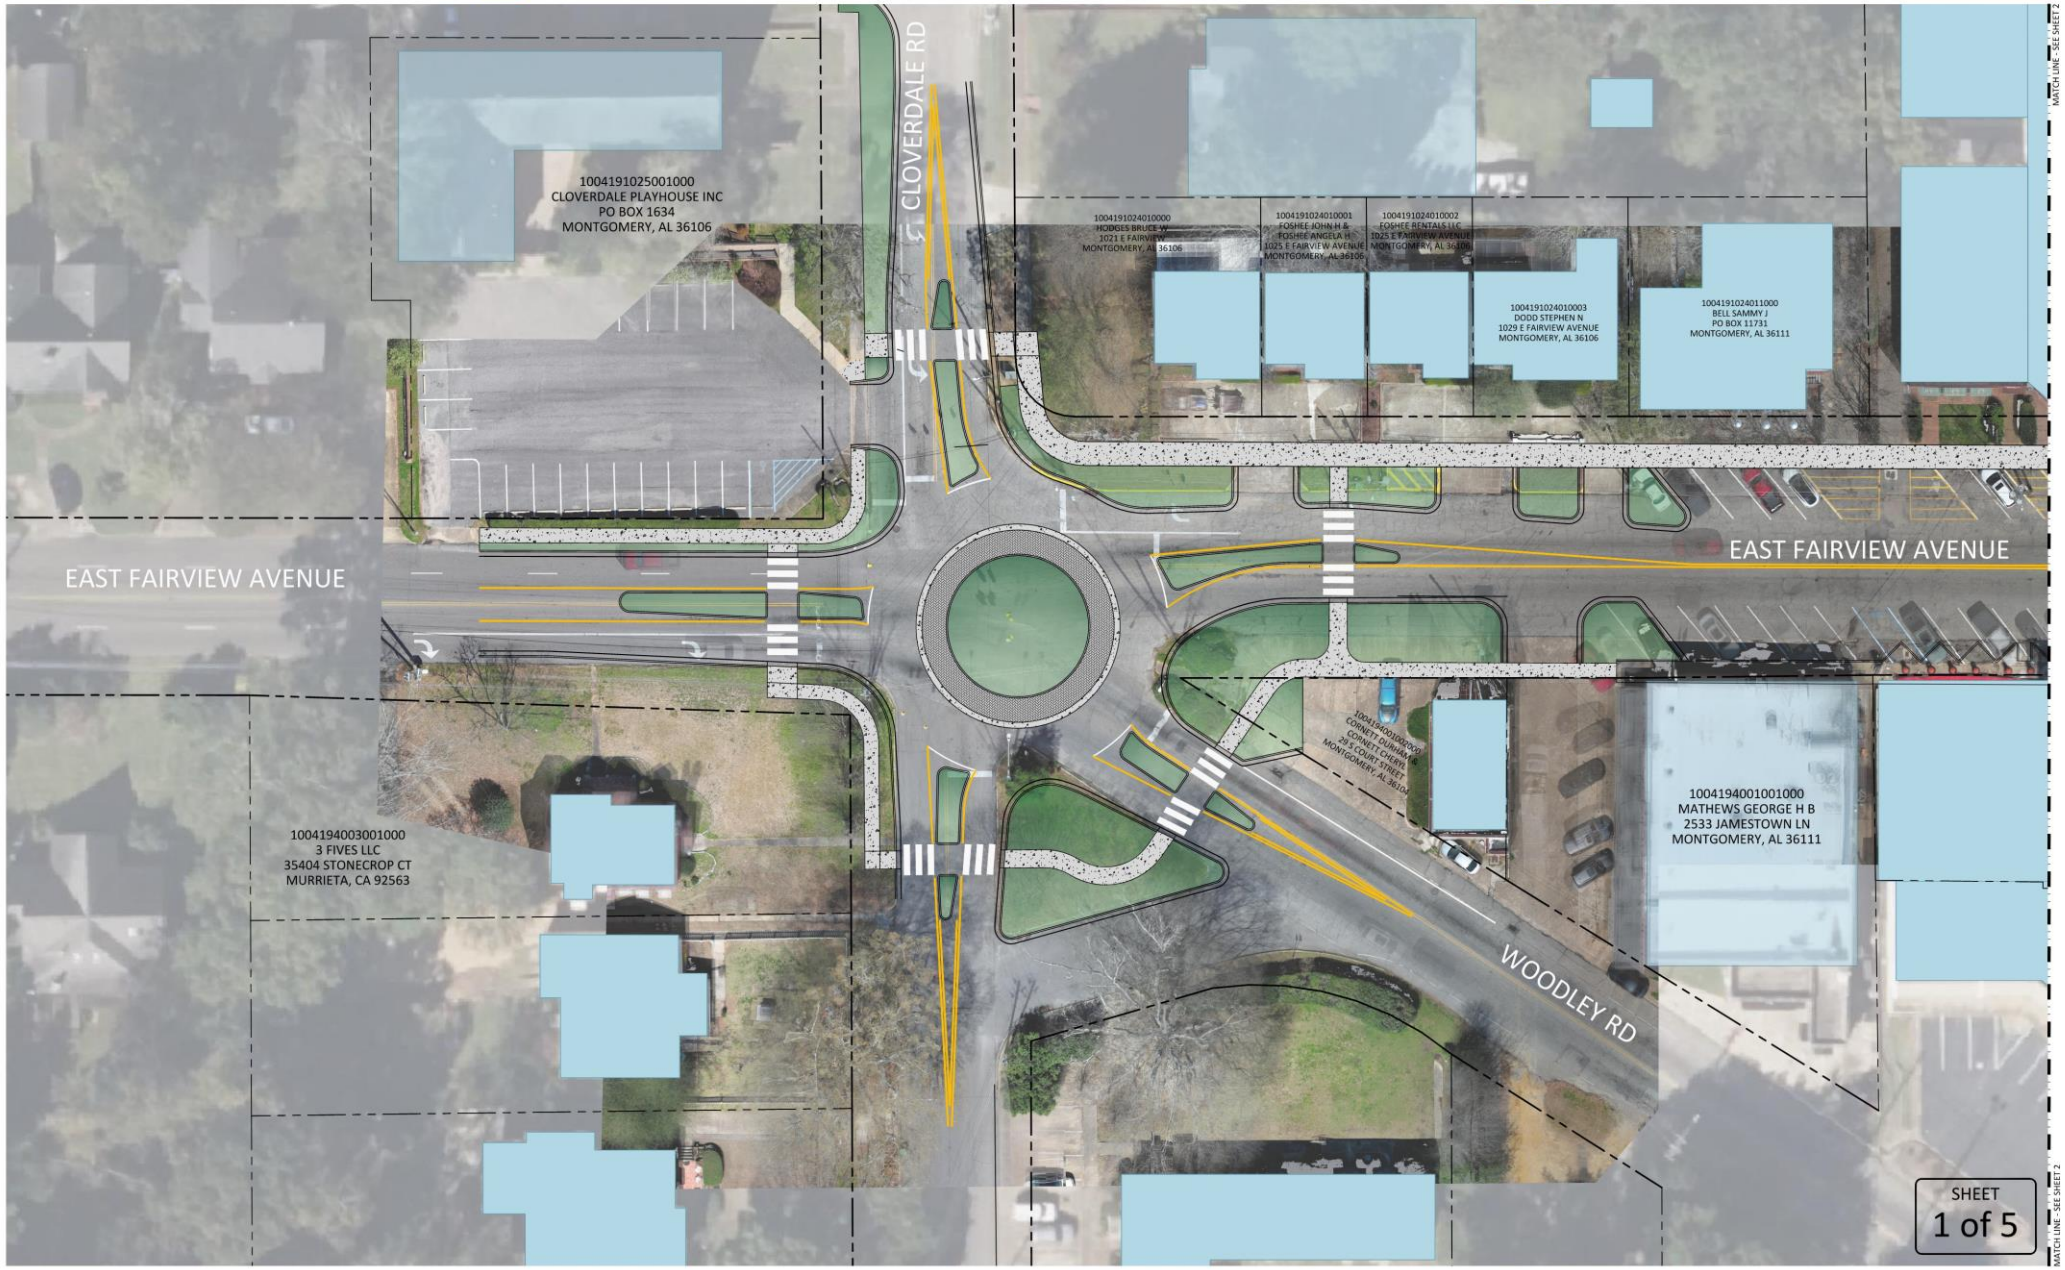


SHEET
1 of 5

CONCEPT 2

THE CITY OF MONTGOMERY

EAST FAIRVIEW AVENUE - STREETSCAPE MASTER PLAN


SCALE: 1" = 50'

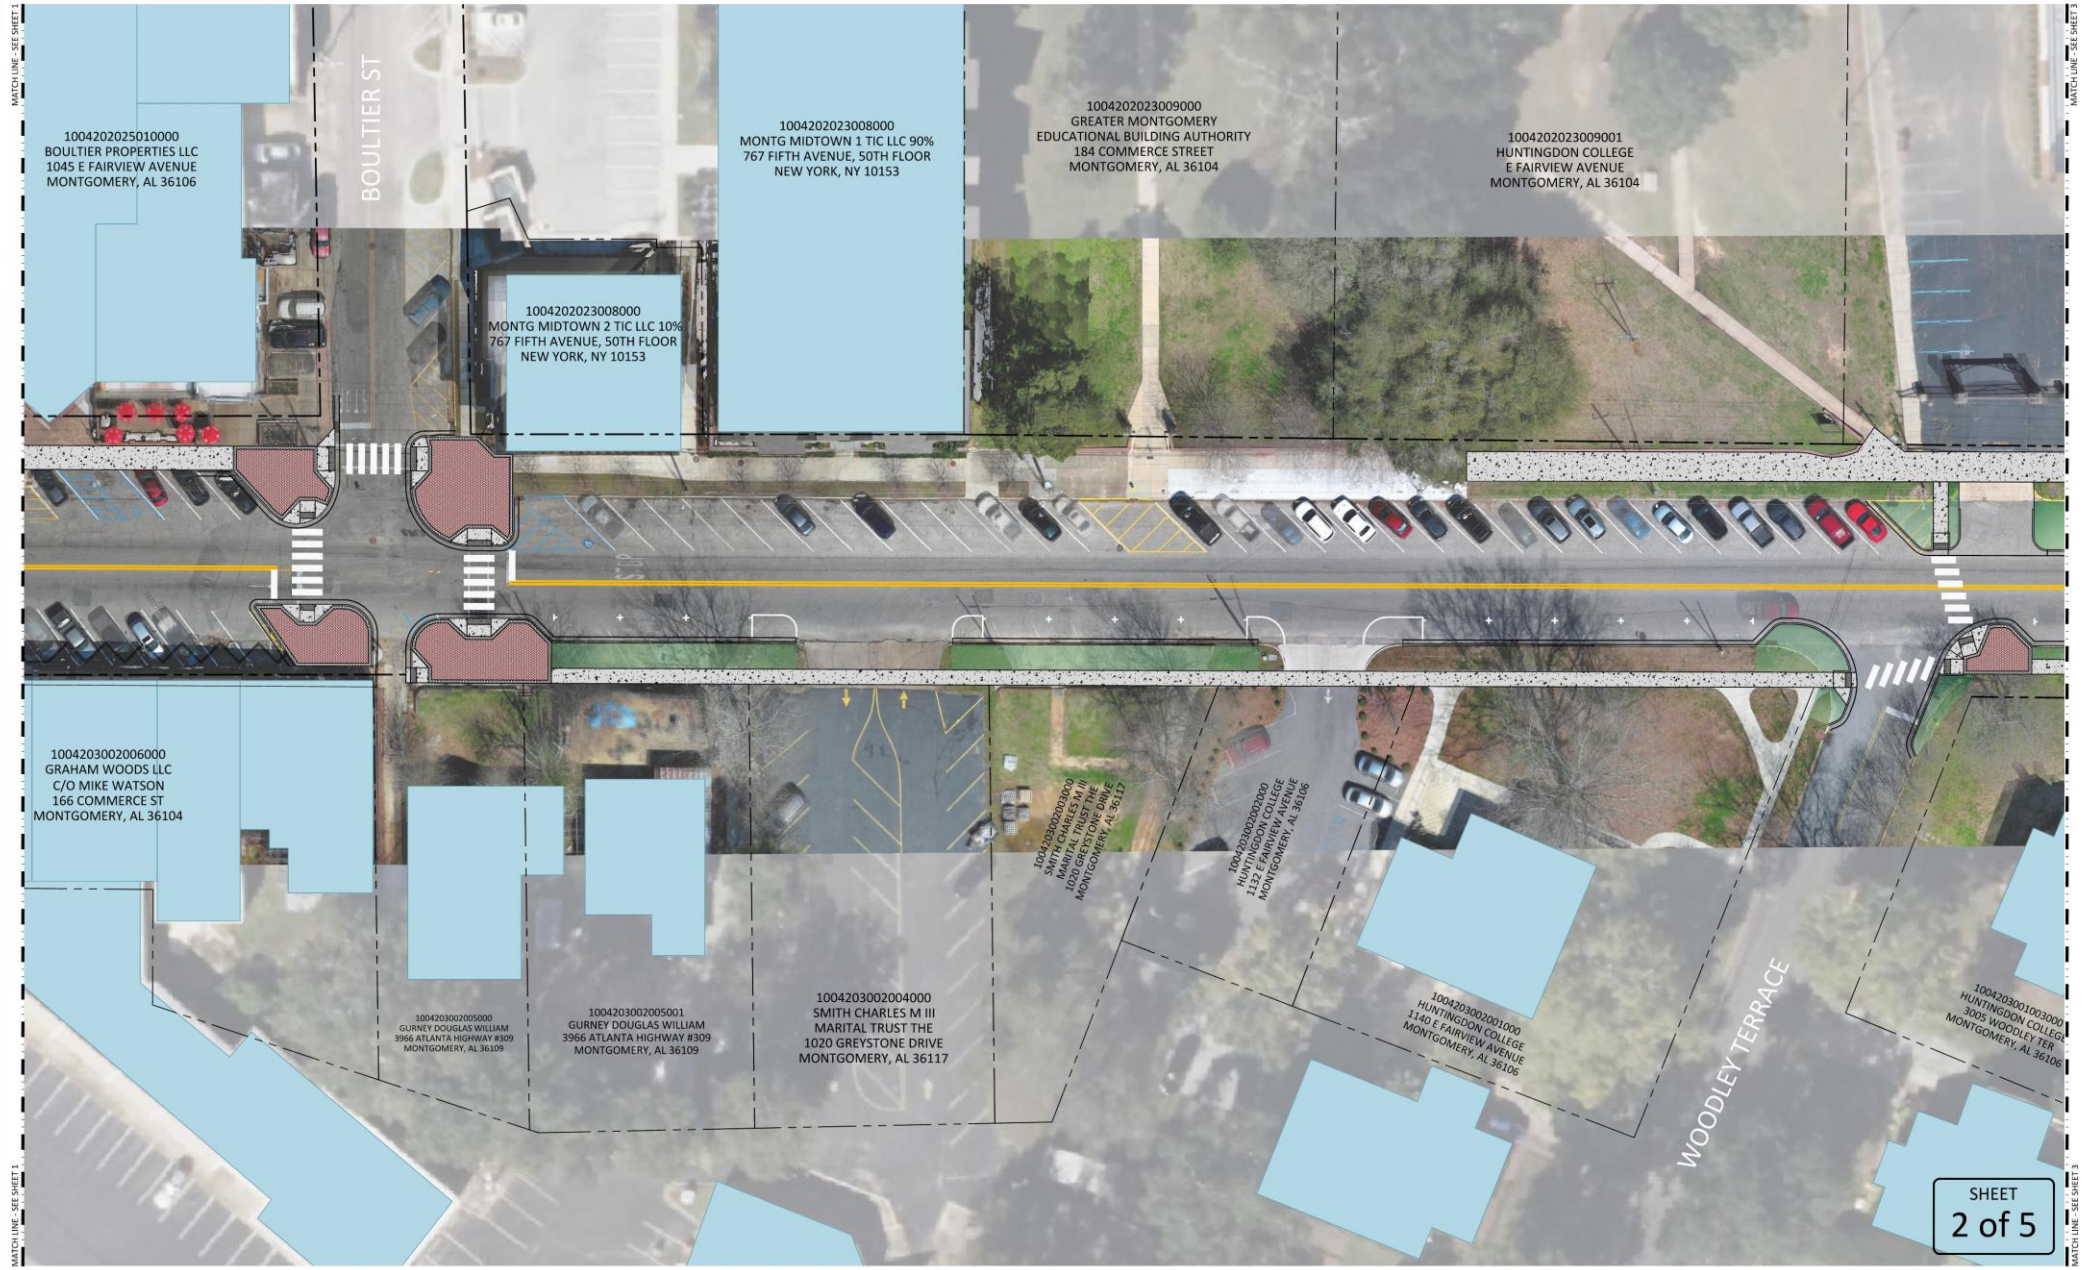

CONCEPT 2

THE CITY OF MONTGOMERY

EAST FAIRVIEW AVENUE - STREETSCAPE MASTER PLAN

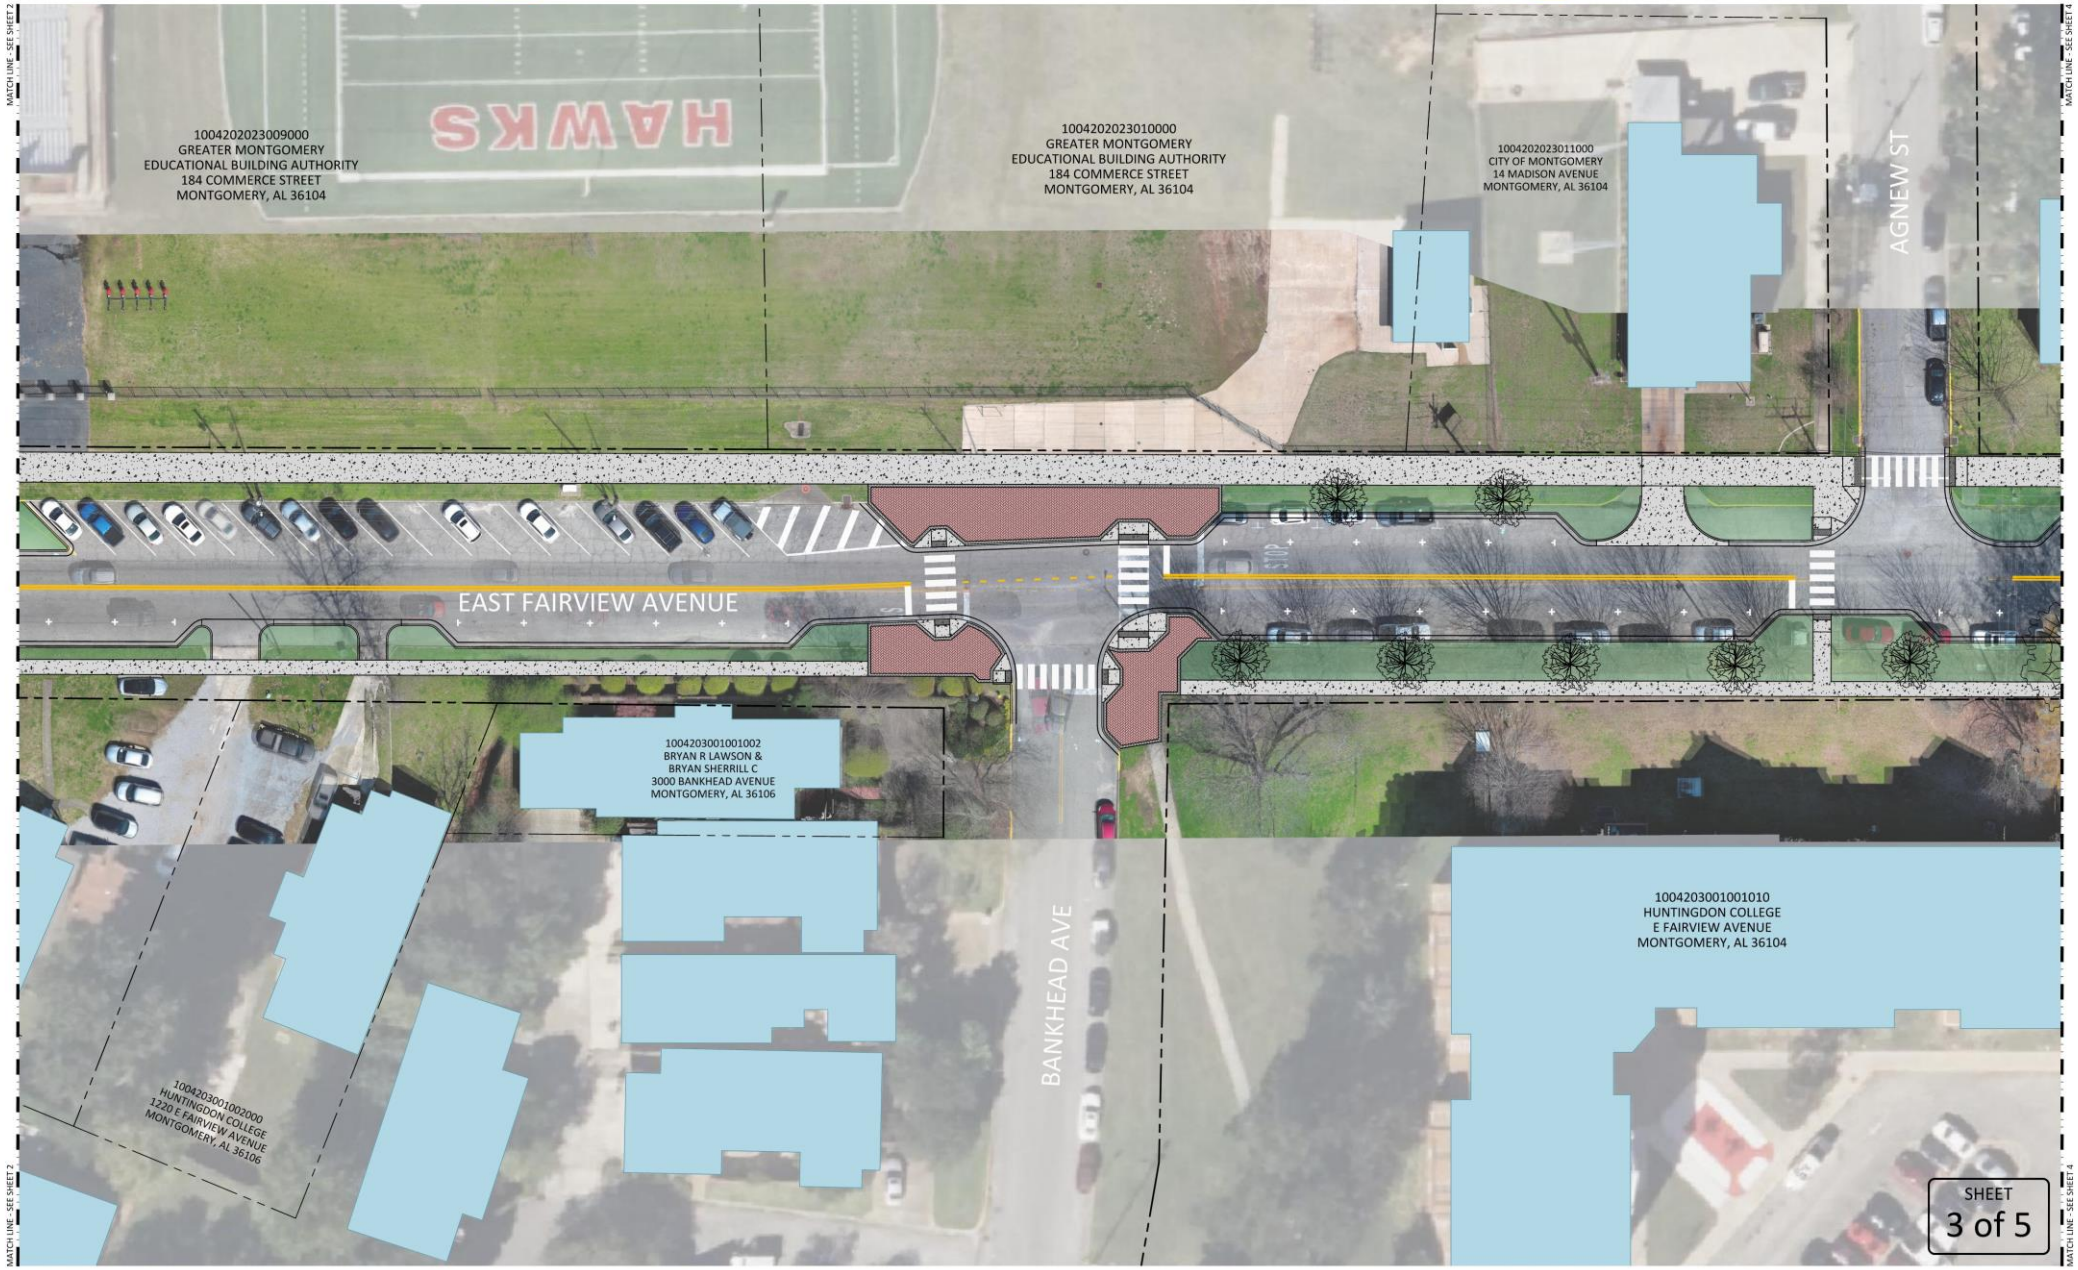

CONCEPT 2

THE CITY OF MONTGOMERY

EAST FAIRVIEW AVENUE - STREETSCAPE MASTER PLAN



SCALE: 1" = 50'

SHEET
4 of 5

CONCEPT 2

THE CITY OF MONTGOMERY

EAST FAIRVIEW AVENUE - STREETSCAPE MASTER PLAN



SHEET
5 of 5

CONCEPT 2